


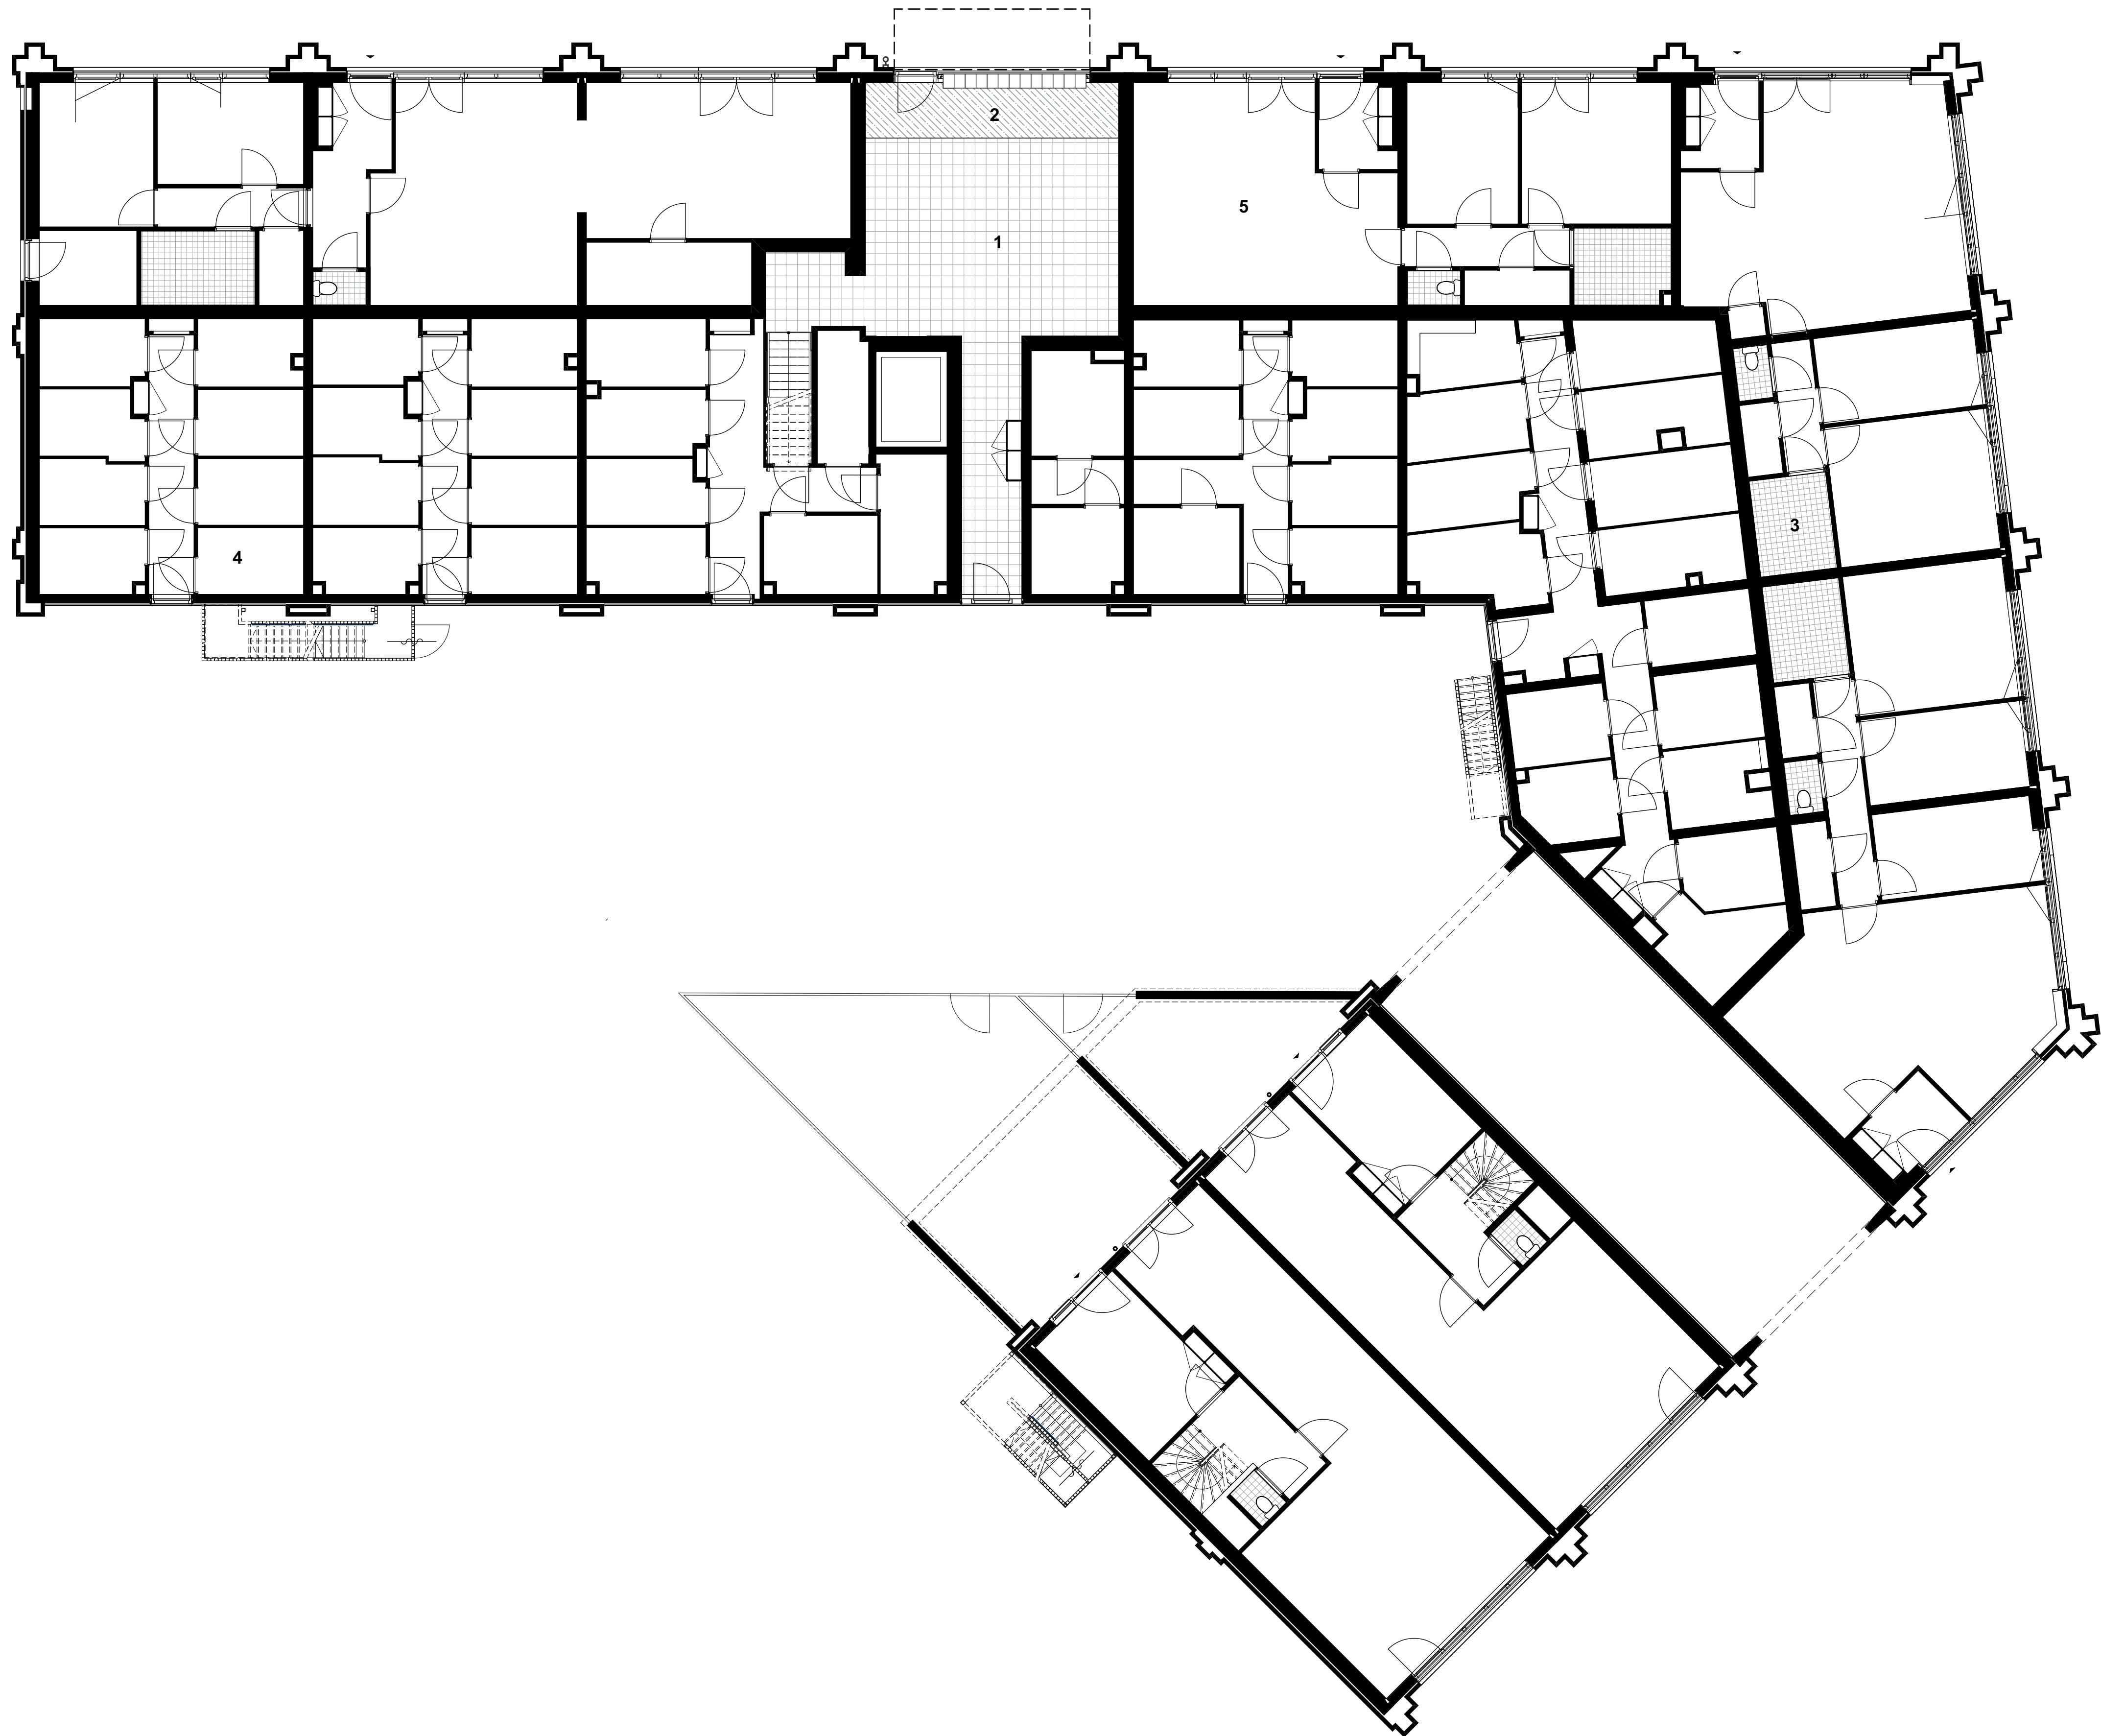


Legenda

1. Entree
2. Schoonloopmat
3. Badcel
4. Berging
5. Woning
6. Trappenhuis
7. Vide
8. Balkon

Begane grond
1:100

dok
architecten

Kraanspoor 34
1033 SE Amsterdam
+31 (0)20 344 9700
www.dokarchitecten.nl

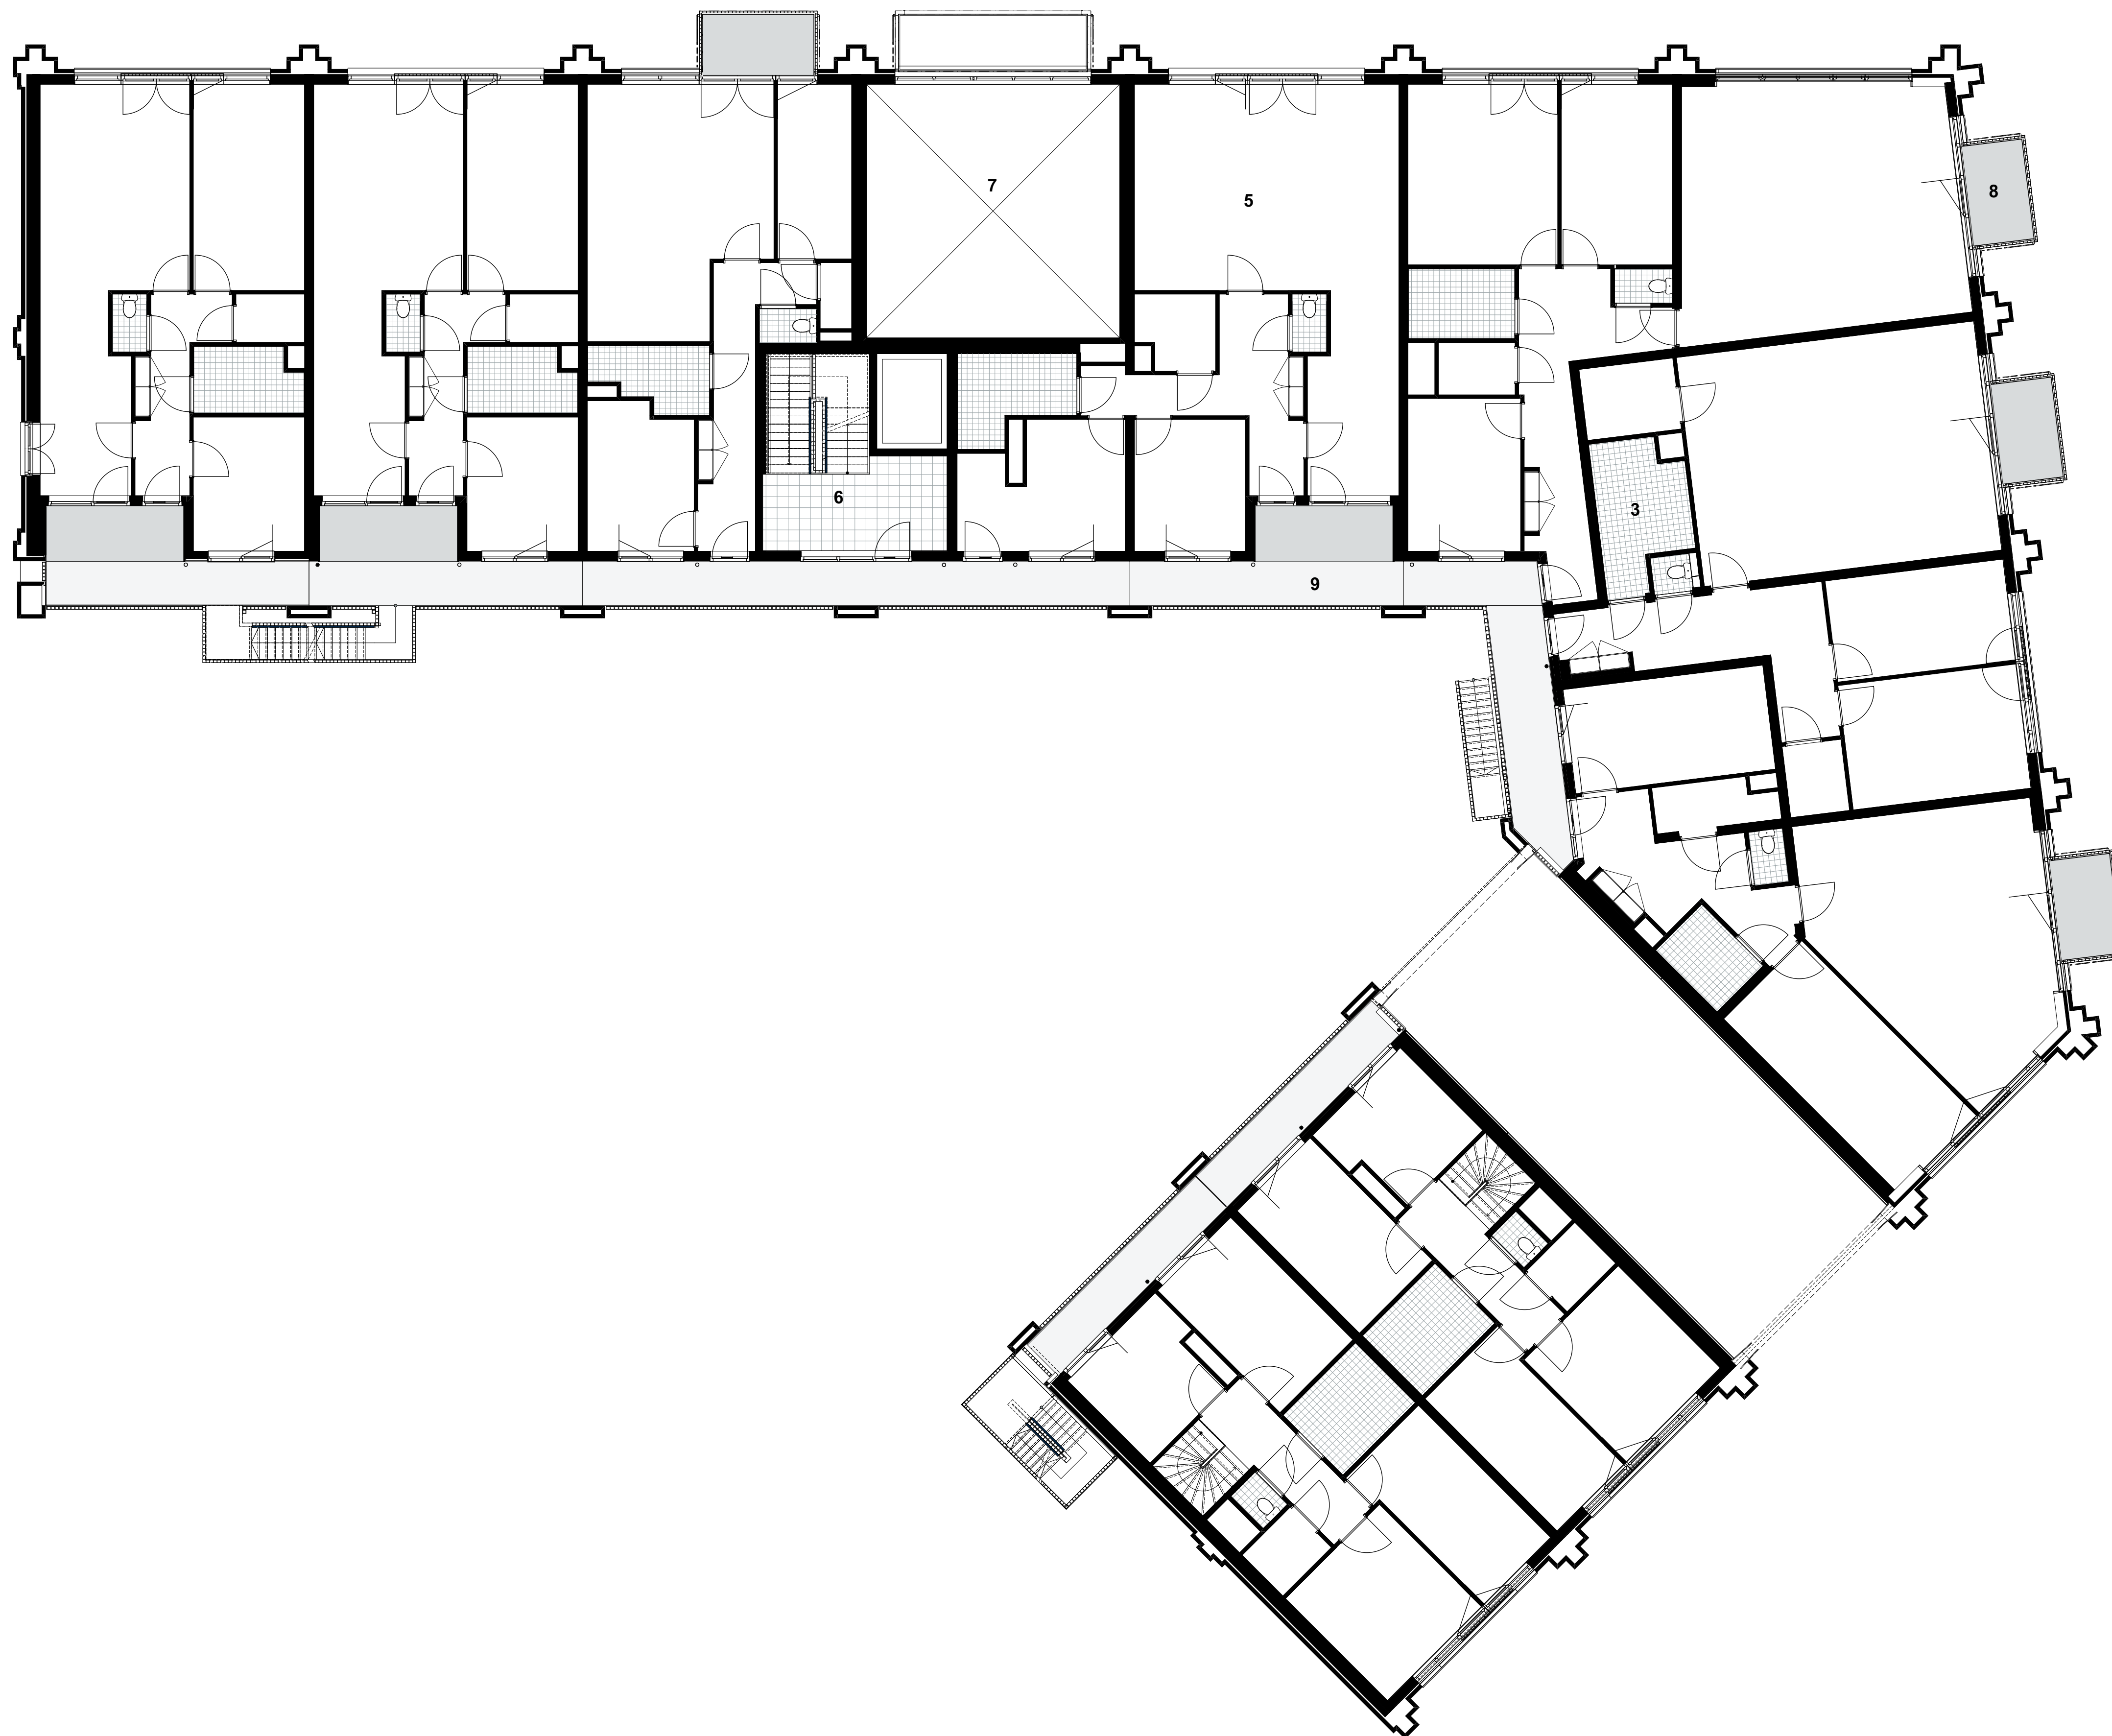


- Legenda**
- 1. Entree
 - 2. Schoonloopmat
 - 3. Badcel
 - 4. Berging
 - 5. Woning
 - 6. Trappenhuis
 - 7. Vide
 - 8. Balkon
 - 9. Galerij

1e verdieping
1:100

dok
architecten

Kraanspoor 34
1033 SE Amsterdam
+31 (0)20 344 9700
www.dokarchitecten.nl

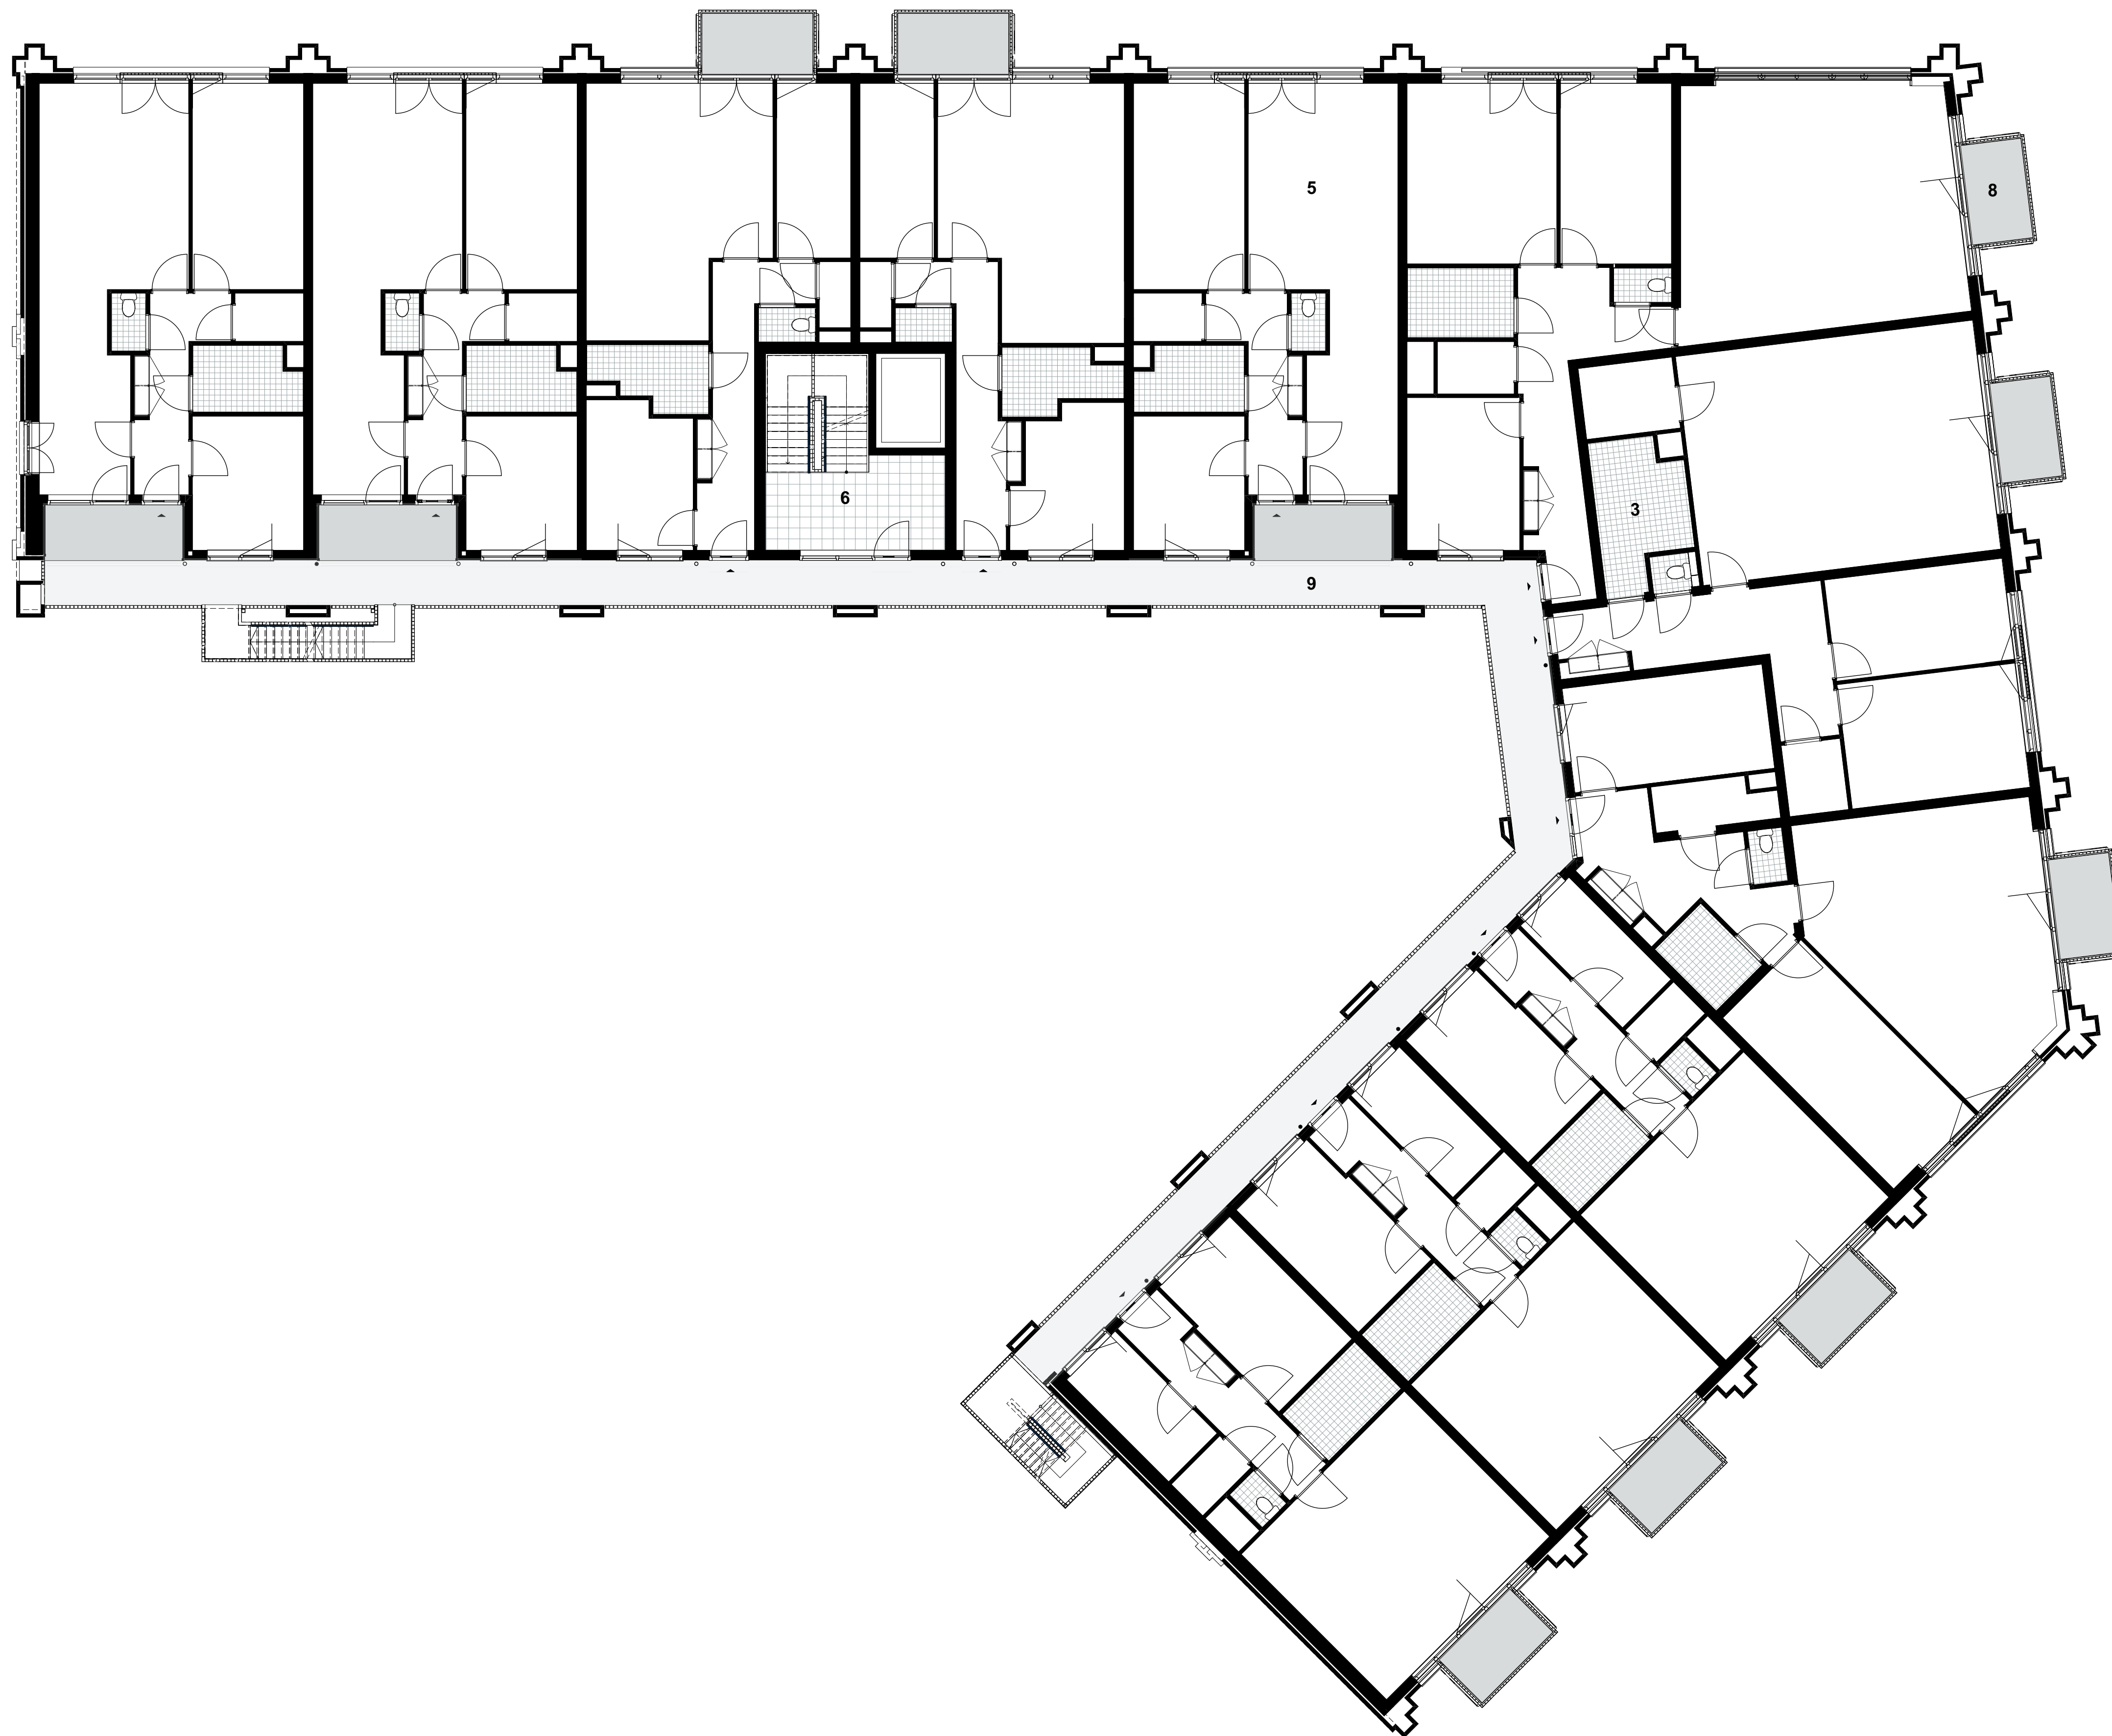


- Legenda**
- 1. Entree
 - 2. Schoonloopmat
 - 3. Badcel
 - 4. Berging
 - 5. Woning
 - 6. Trappenhuis
 - 7. Vide
 - 8. Balkon
 - 9. Galerij

2e verdieping
1:100

dok
architecten

Kraanspoor 34
1033 SE Amsterdam
+31 (0)20 344 9700
www.dokarchitecten.nl

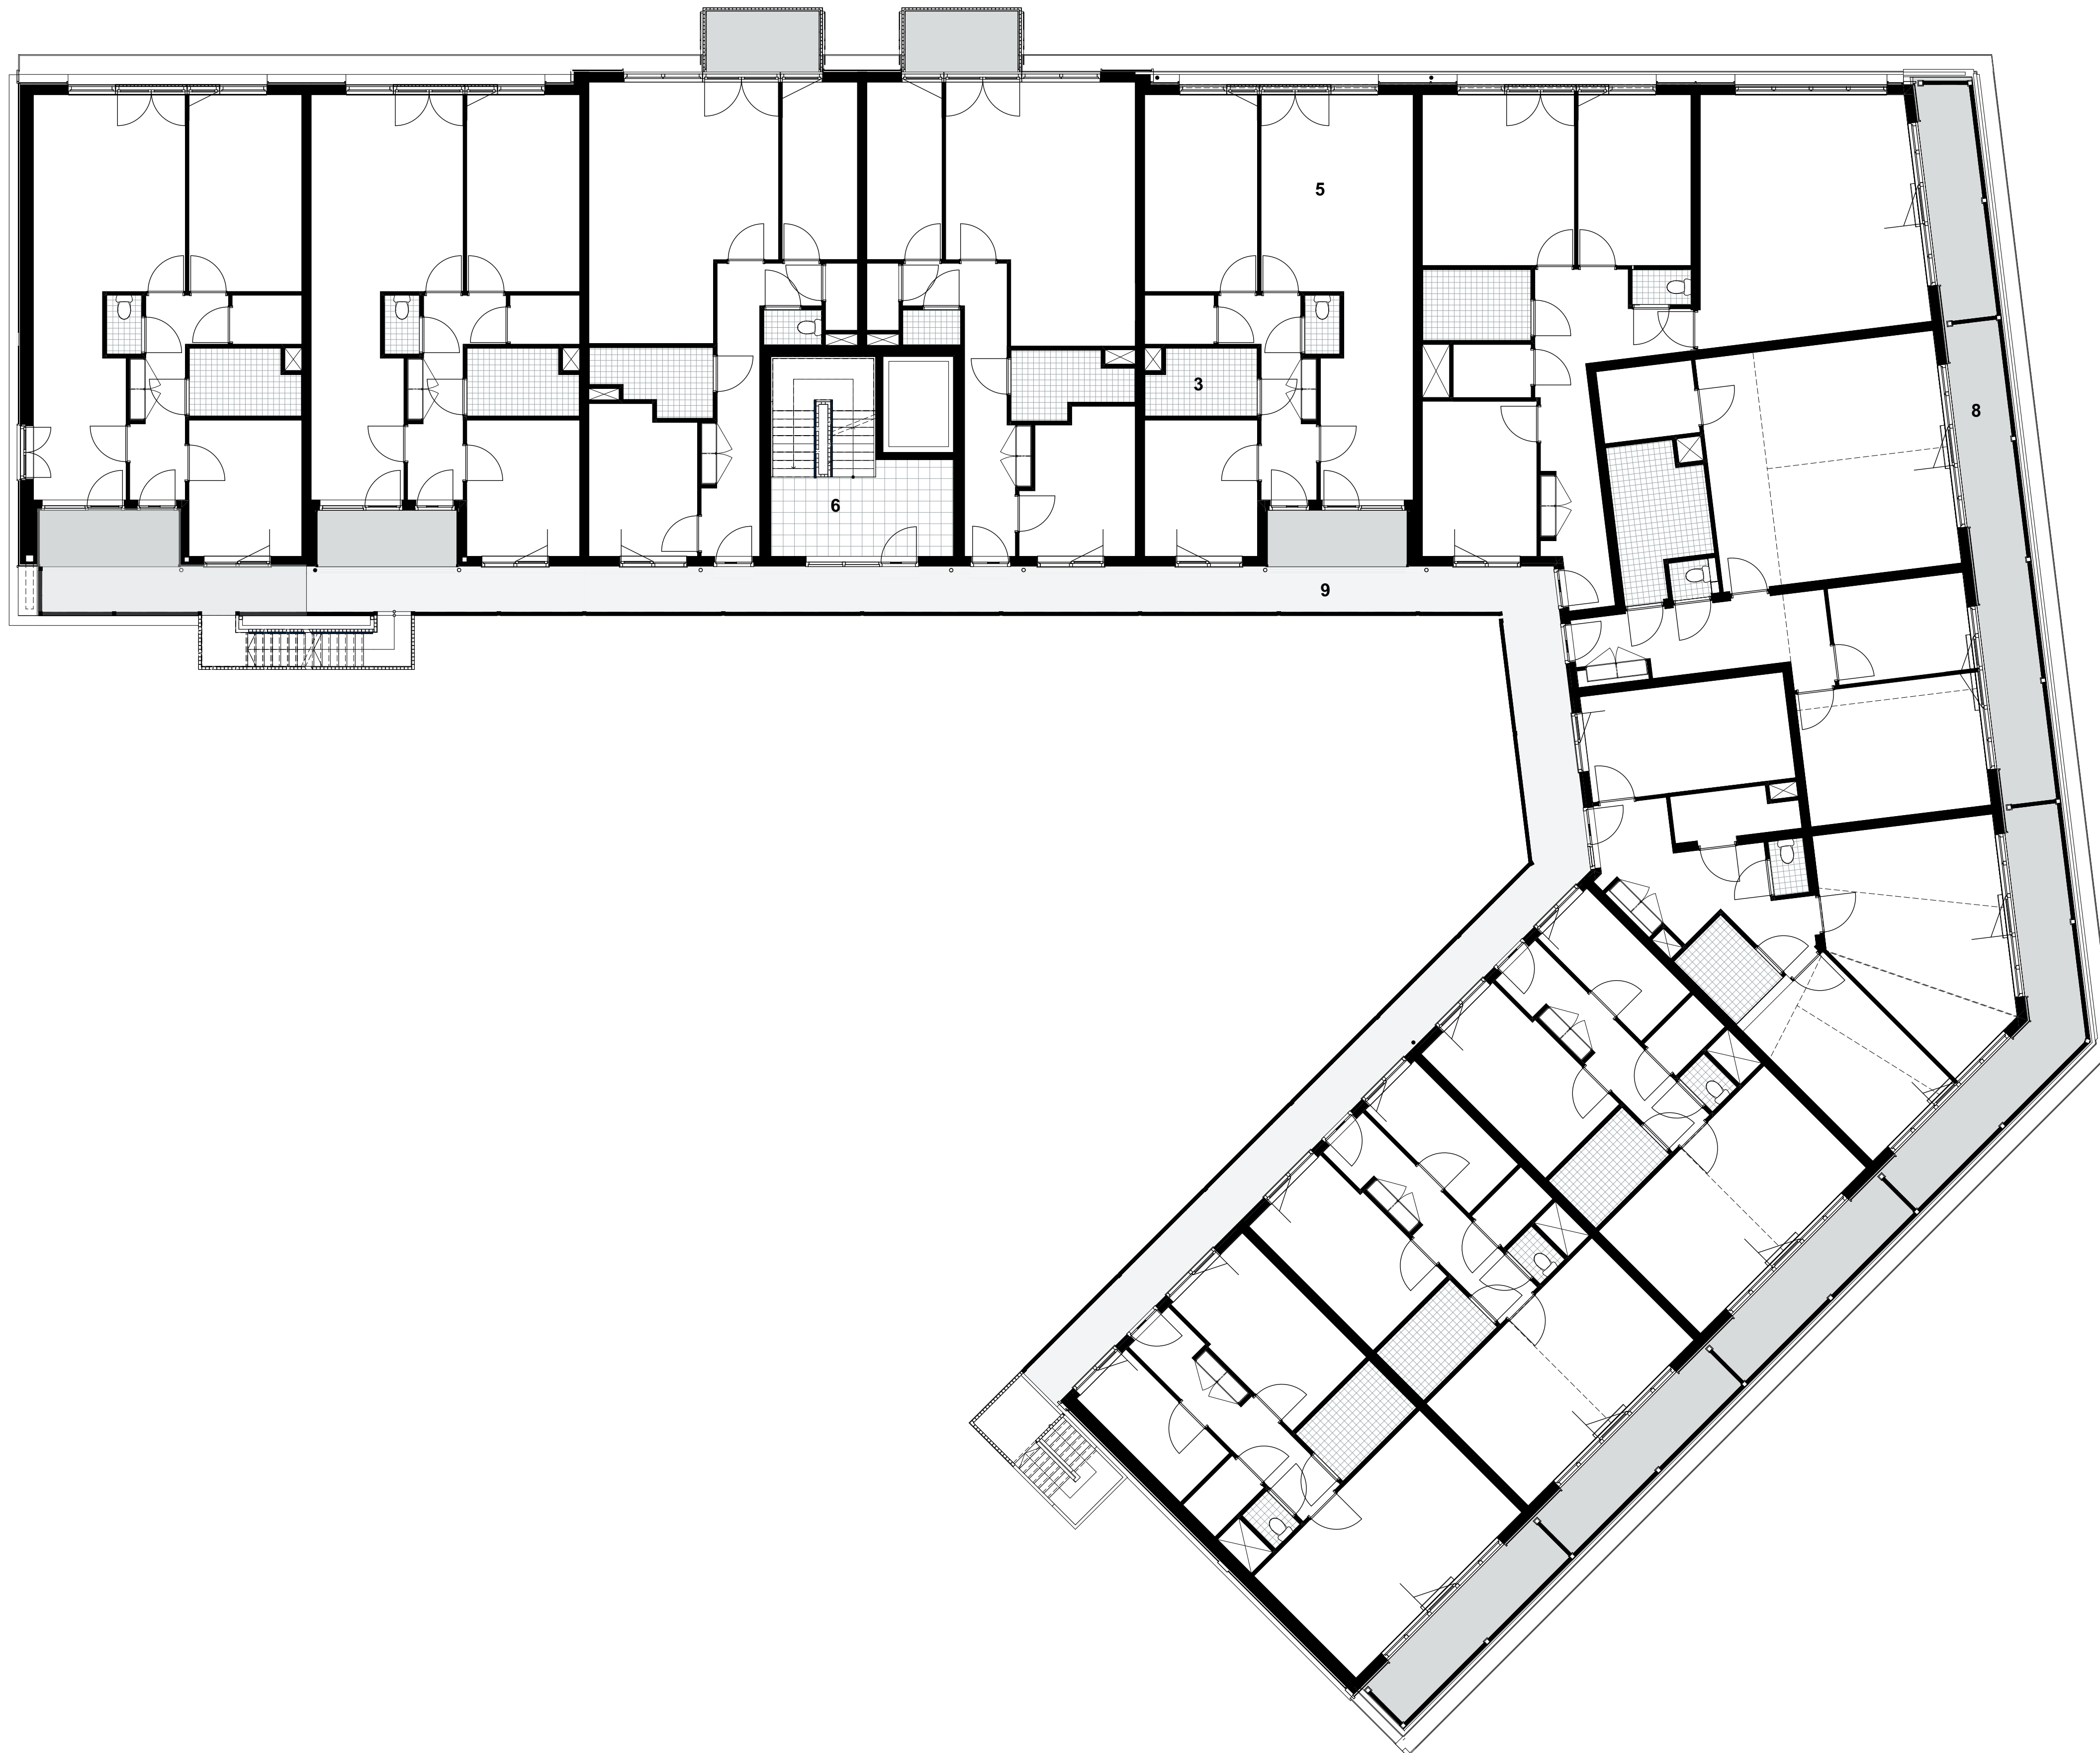


Legenda

- 1. Entree
- 2. Schoonloopmat
- 3. Badcel
- 4. Berging
- 5. Woning
- 6. Trappenhuis
- 7. Vide
- 8. Balkon
- 9. Galerij

3e verdieping
1:100

dok
architecten

Kraanspoor 34
1033 SE Amsterdam
+31 (0)20 344 9700
www.dokarchitecten.nl

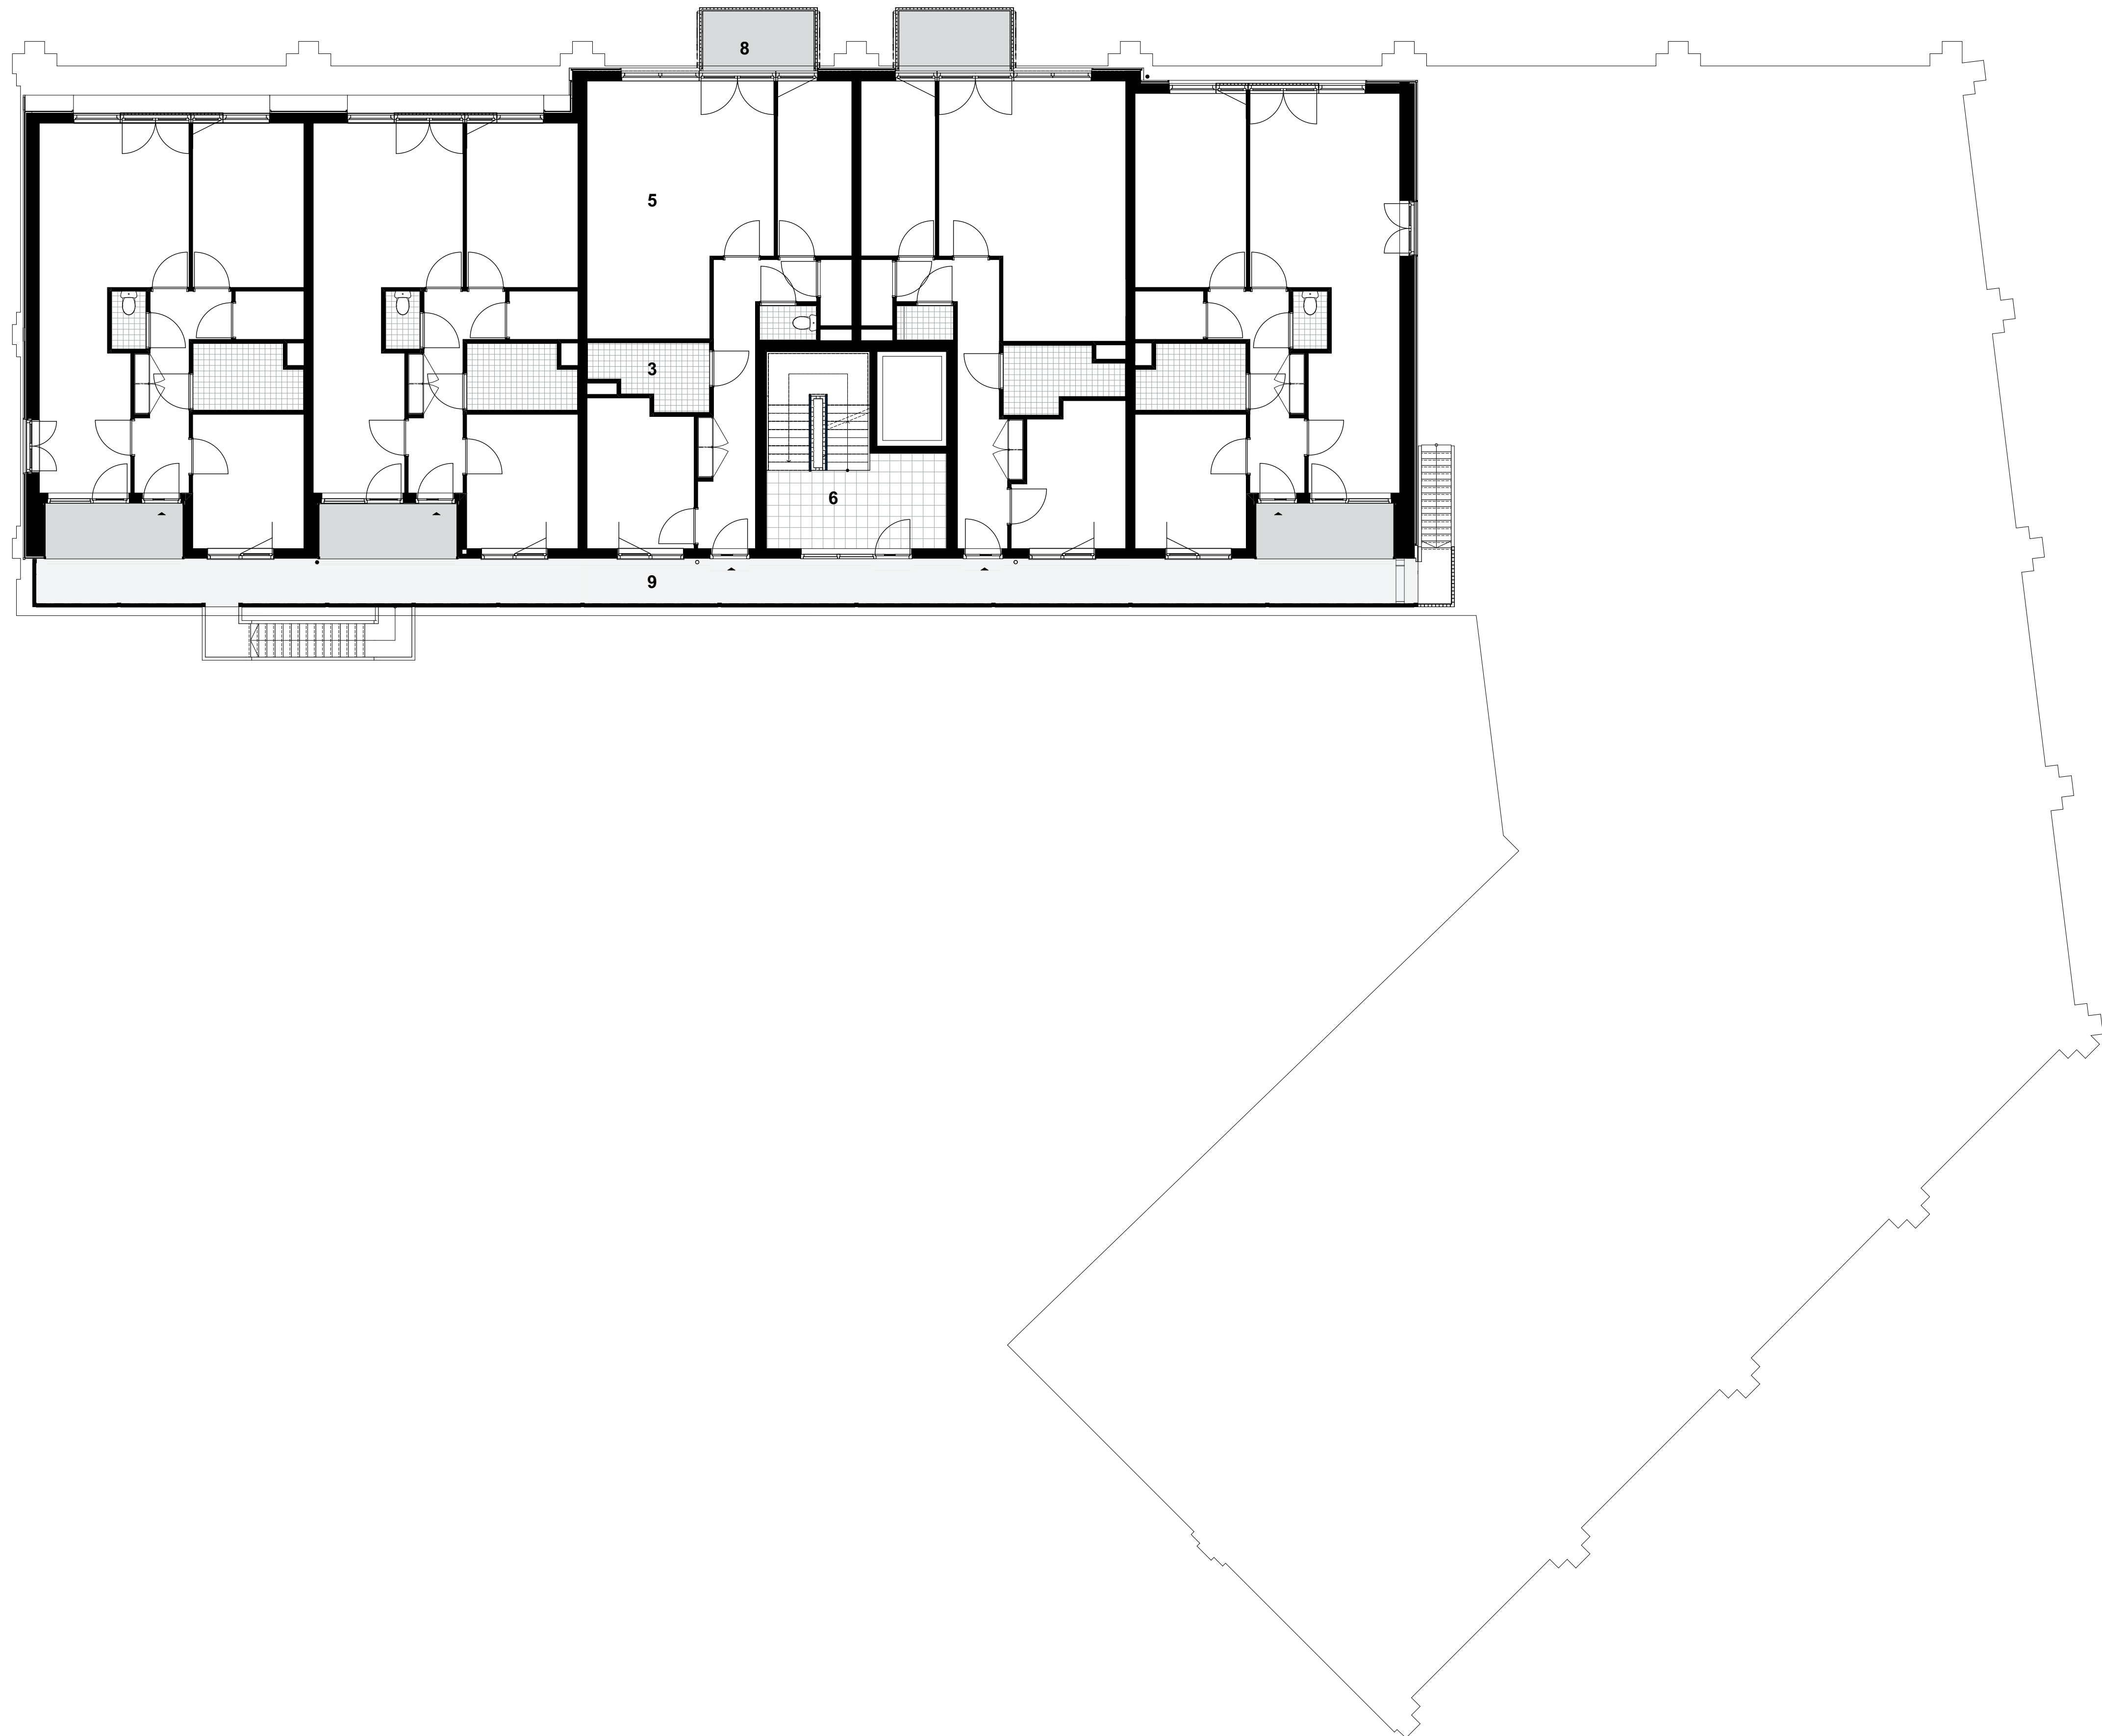


Legenda

- 1. Entree
- 2. Schoonloopmat
- 3. Badcel
- 4. Berging
- 5. Woning
- 6. Trappenhuis
- 7. Vide
- 8. Balkon
- 9. Galerij

5e verdieping
1:100

dok
architecten

Kraanspoor 34
1033 SE Amsterdam
+31 (0)20 344 9700
www.dokarchitecten.nl

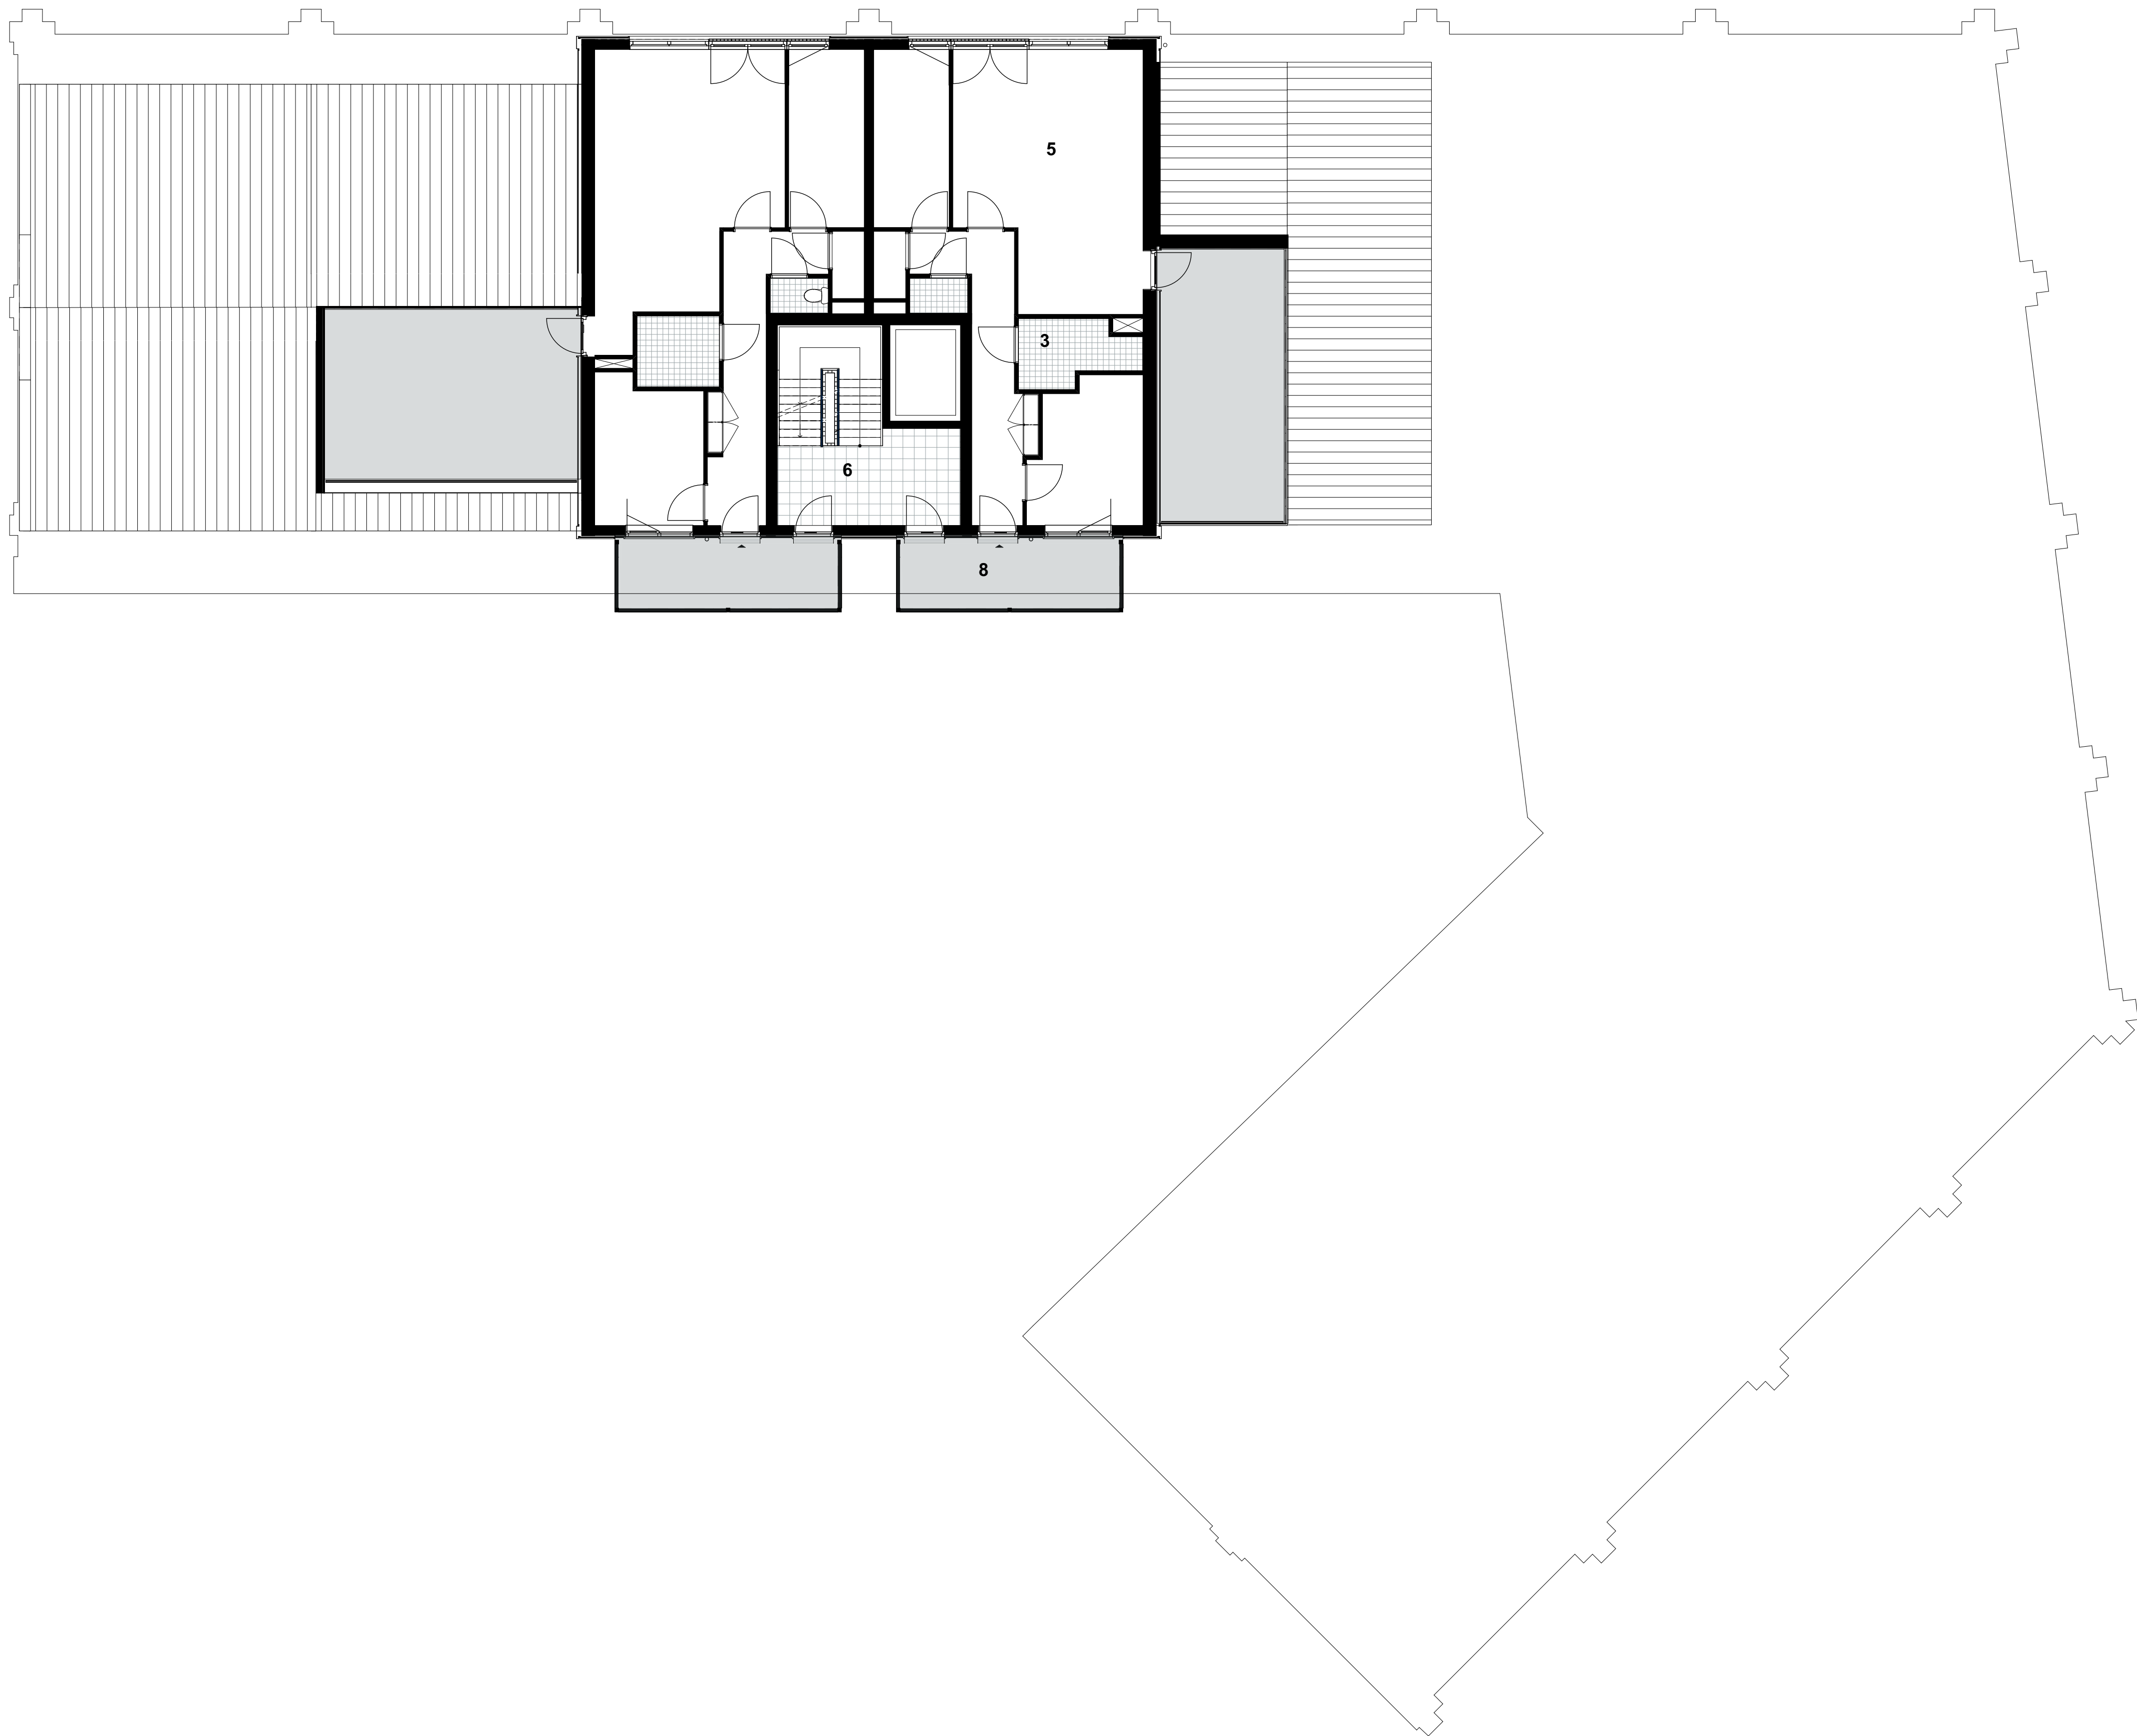


Legenda

- 1. Entree
- 2. Schoonloopmat
- 3. Badcel
- 4. Berging
- 5. Woning
- 6. Trappenhuis
- 7. Vide
- 8. Balkon
- 9. Galerij

6e verdieping
1:100

dok
architecten


Kraanspoor 34
1033 SE Amsterdam
+31 (0)20 344 9700
www.dokarchitecten.nl

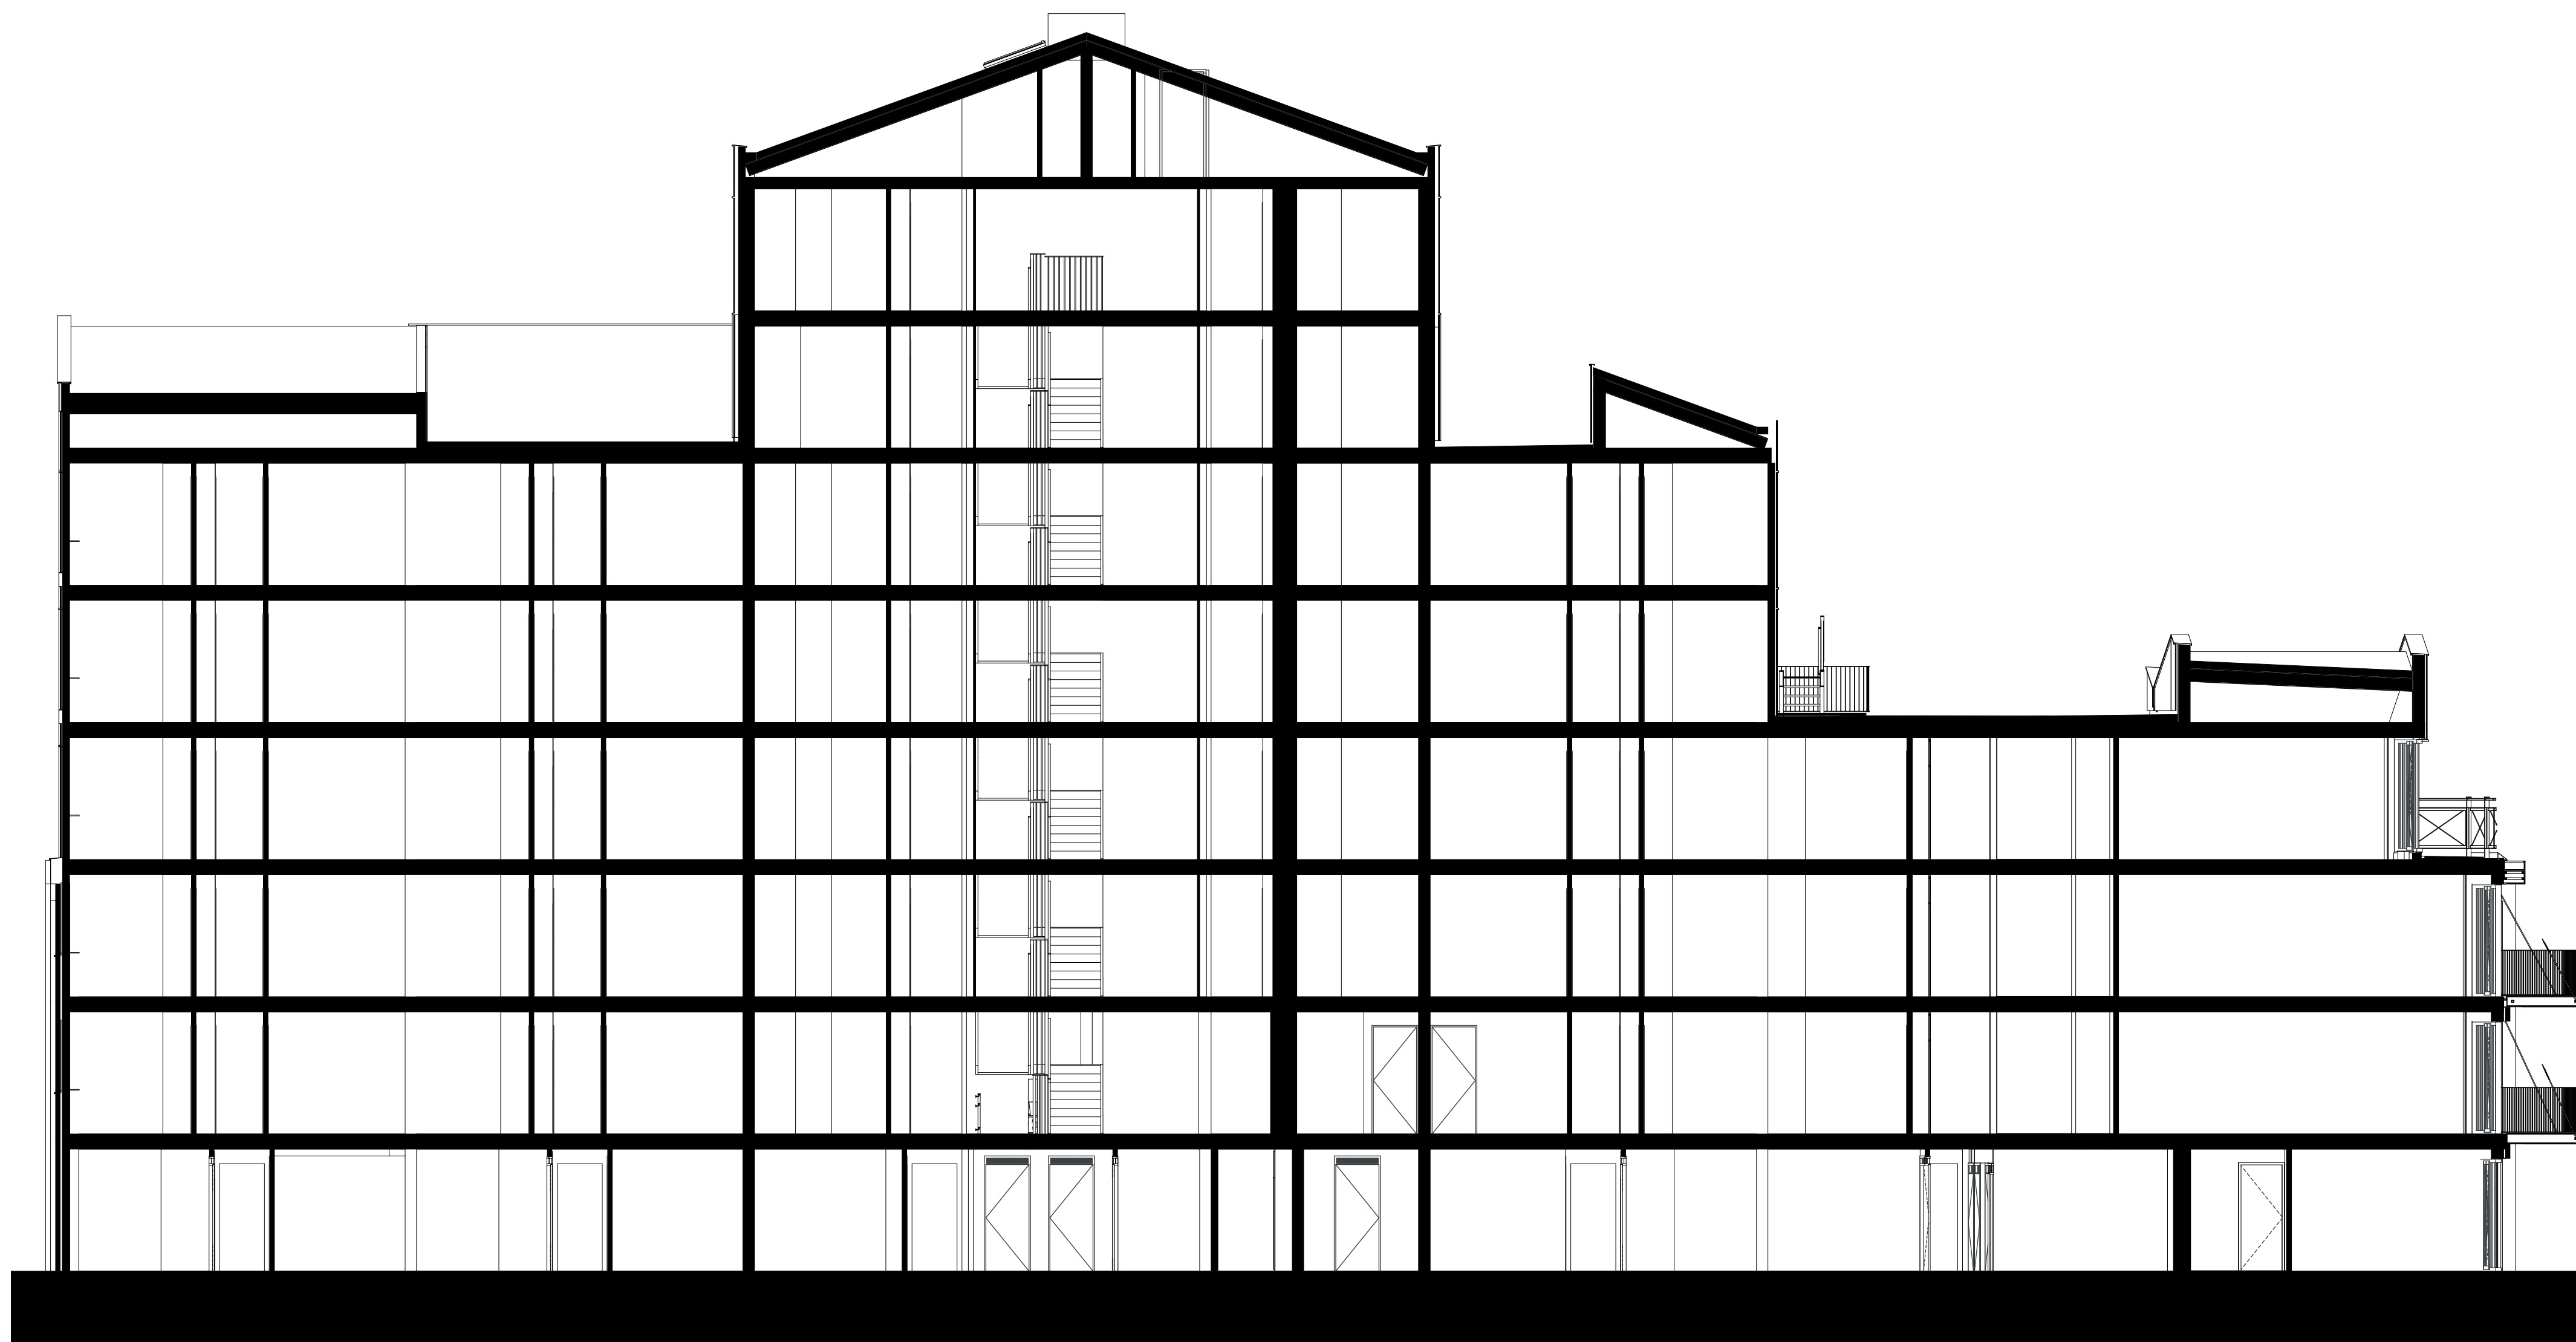

Doorsnede I-I
1:100

dok
architecten

Kraanspoor 34
1033 SE Amsterdam
+31 (0)20 344 9700
www.dokarchitecten.nl

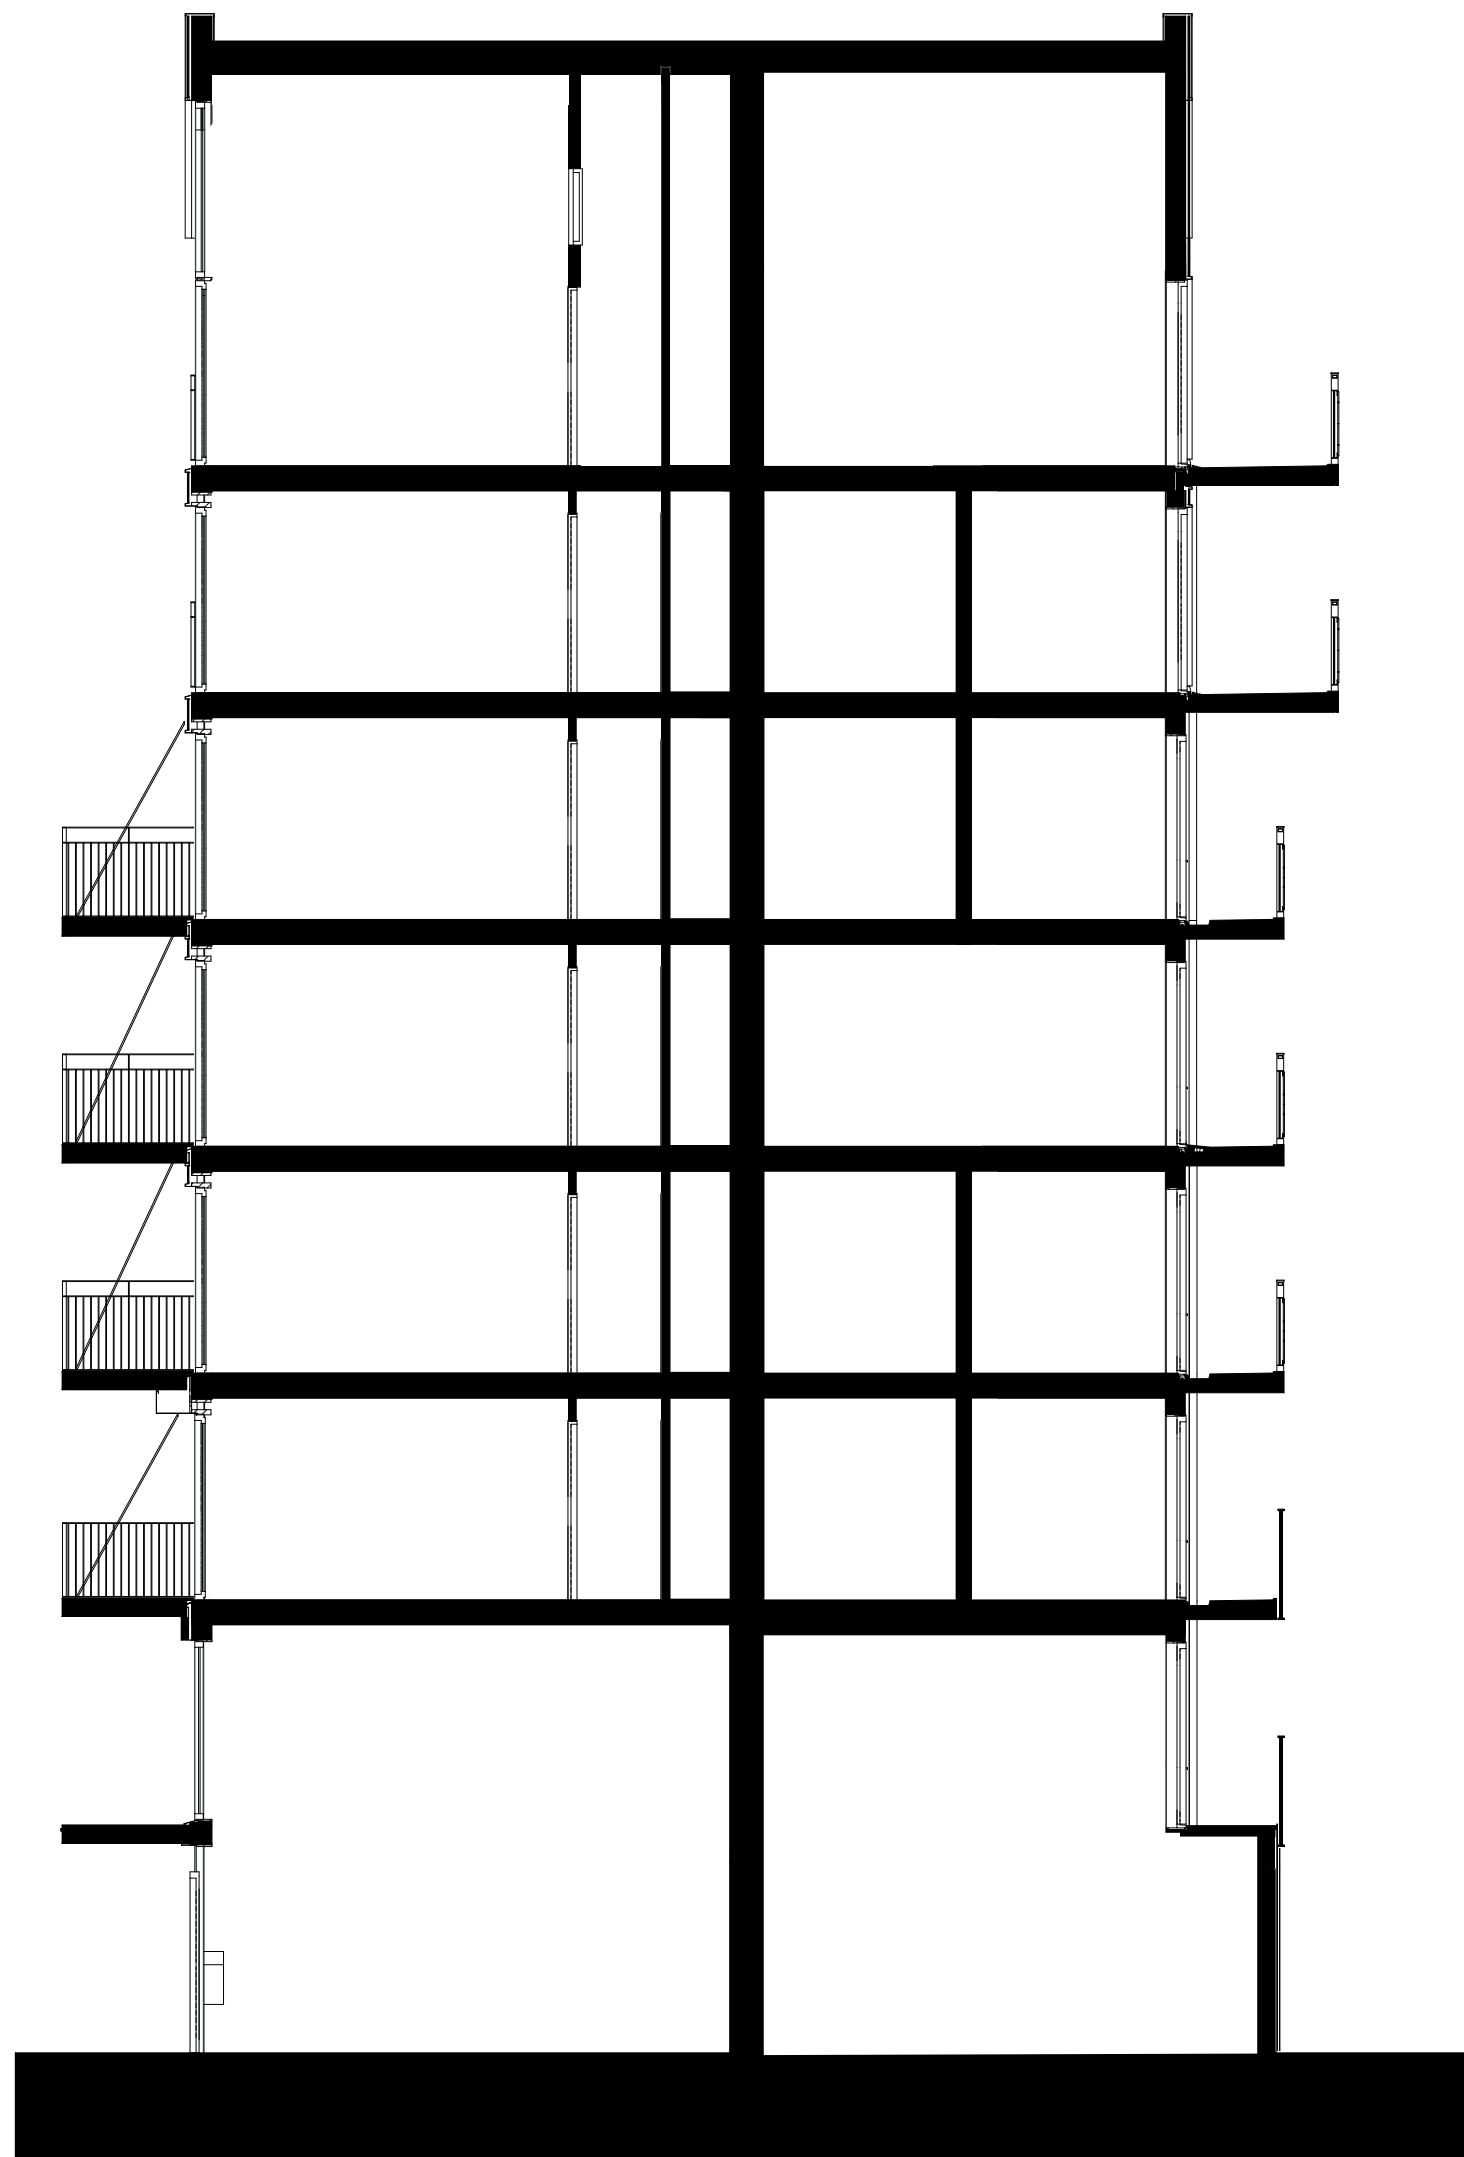

Doorsnede C-C
1:100

dok
architecten

Kraanspoor 34
1033 SE Amsterdam
+31 (0)20 344 9700
www.dokarchitecten.nl