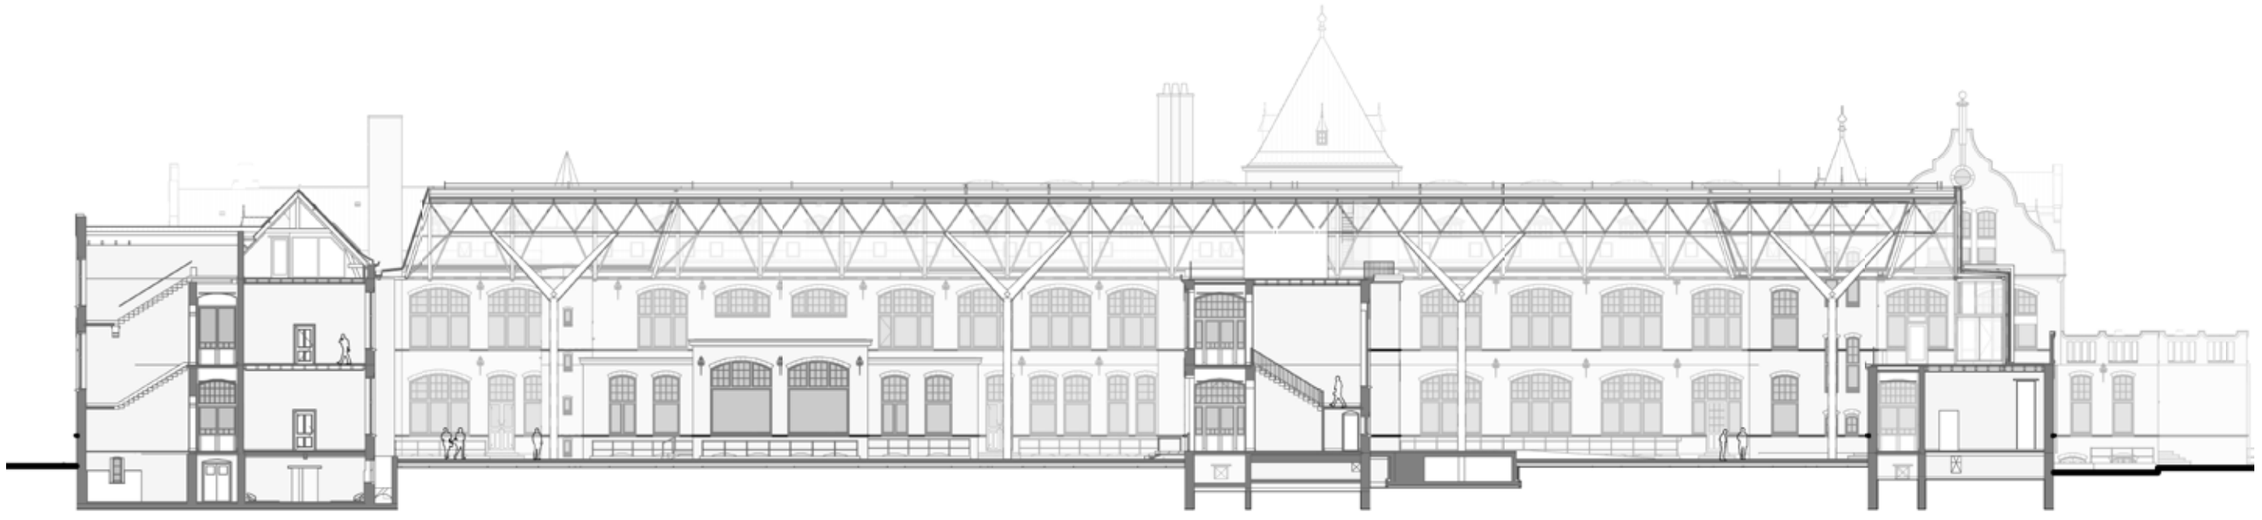OLD AND NEW | SECTIONS