




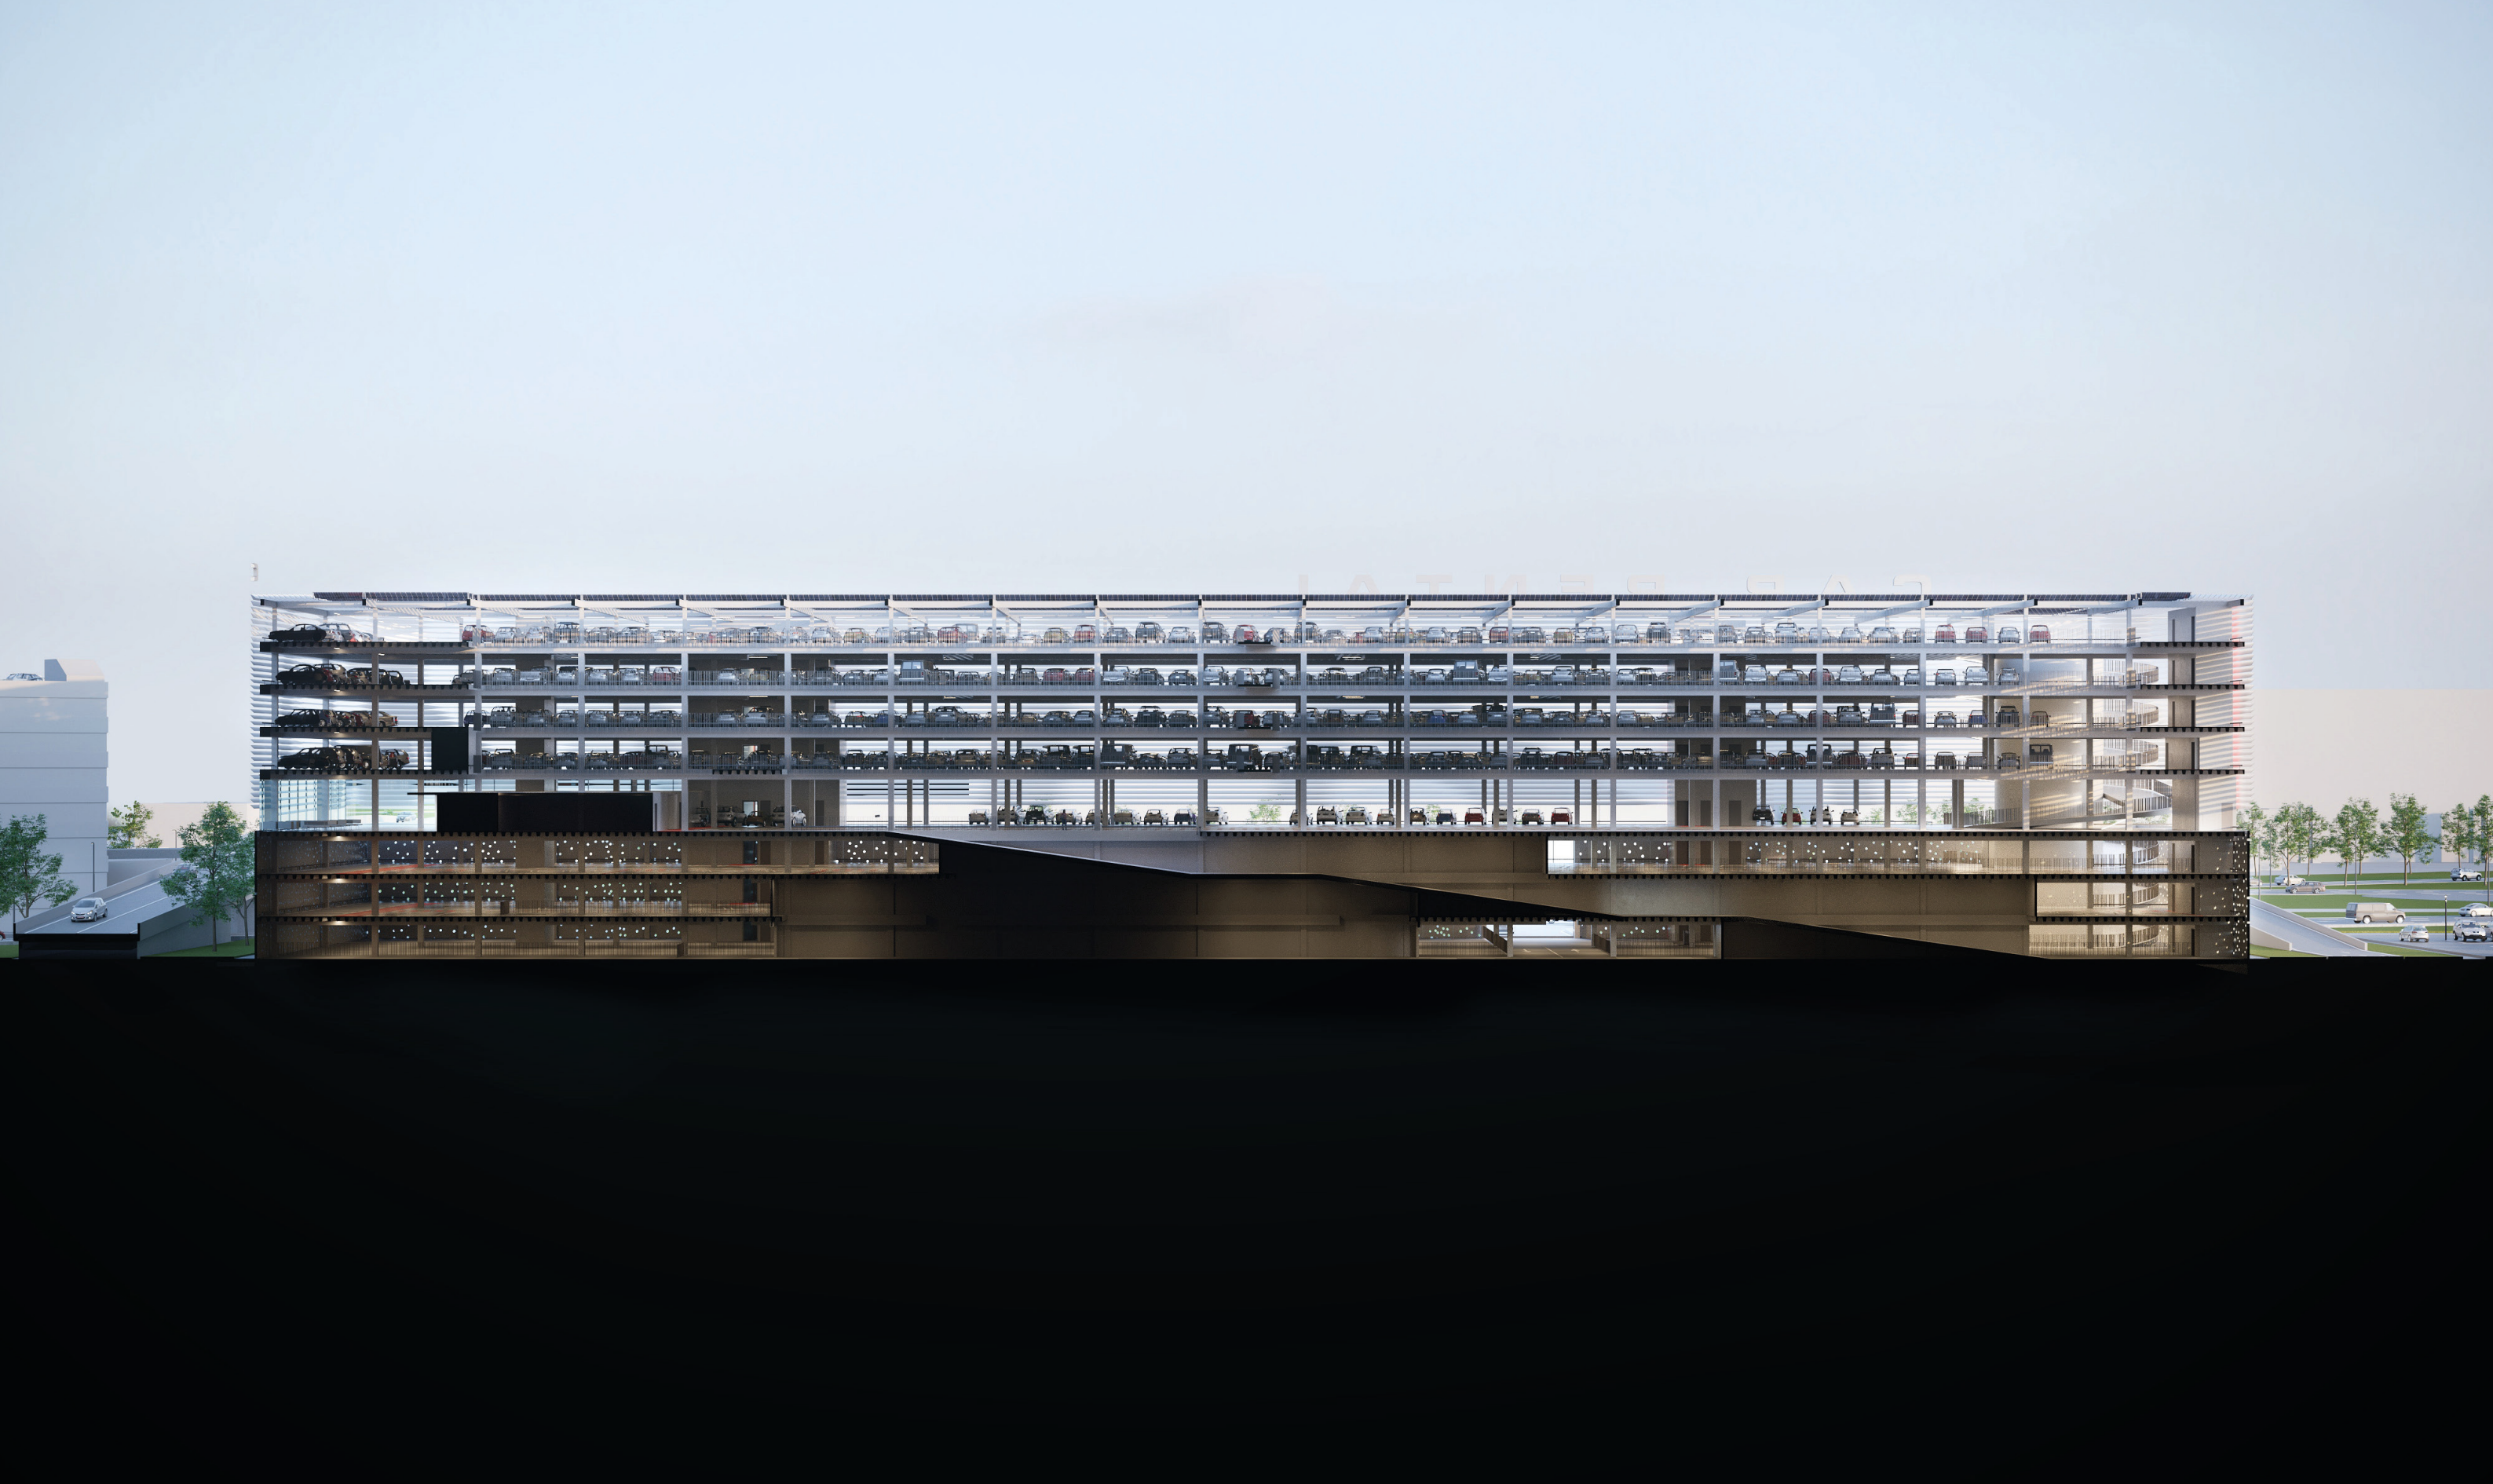

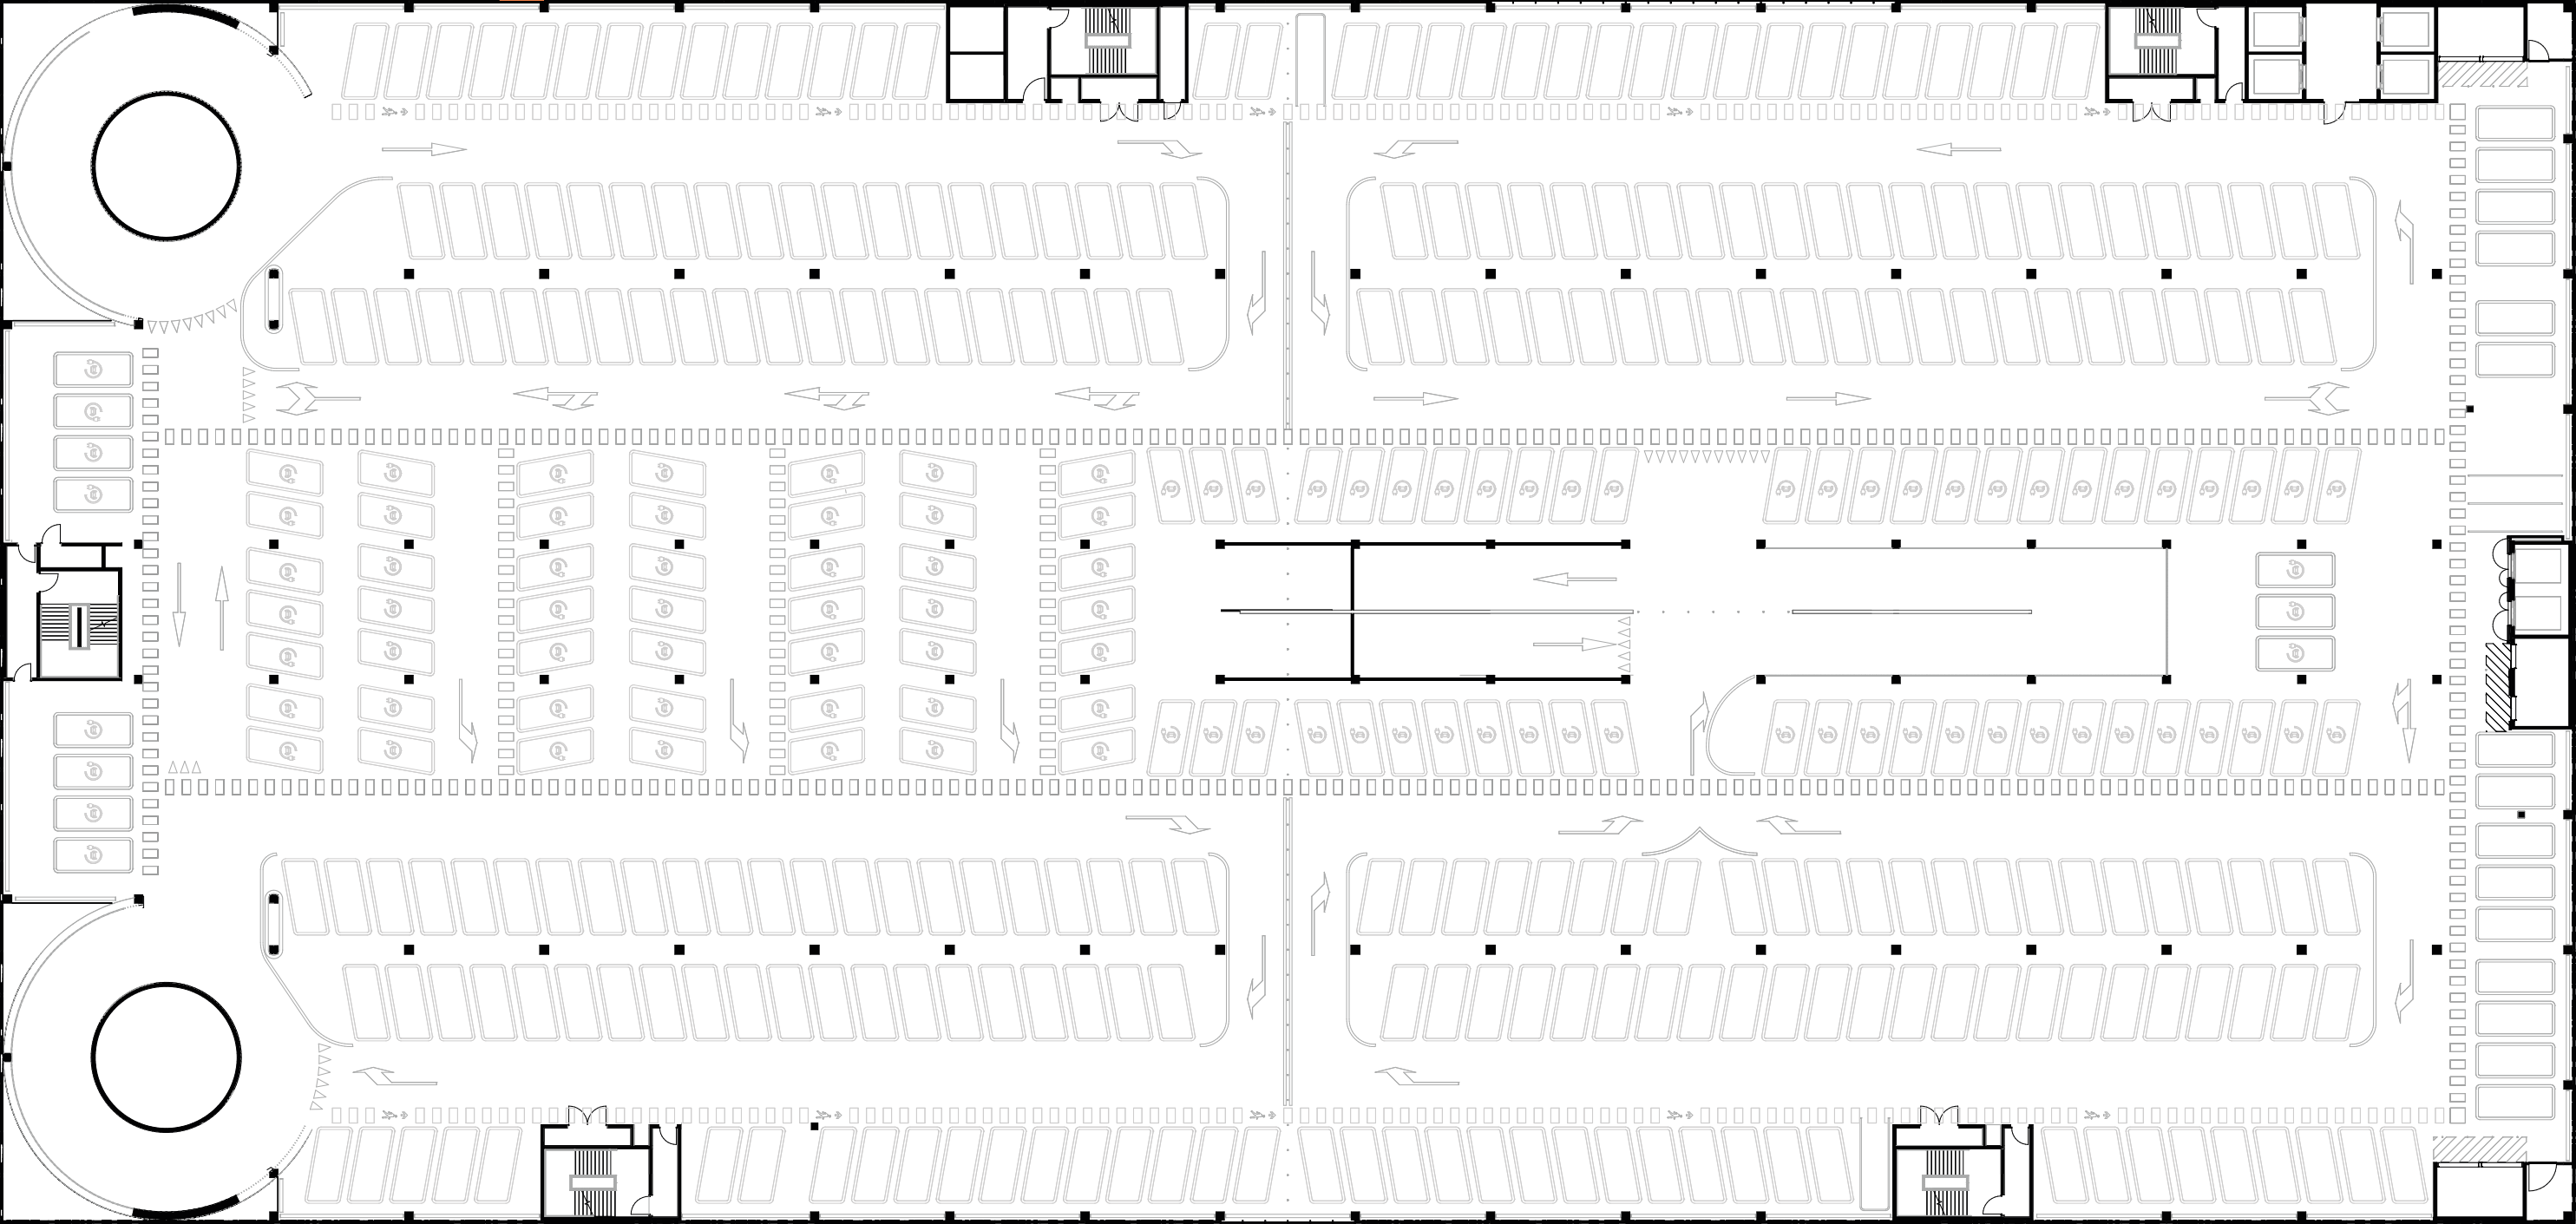


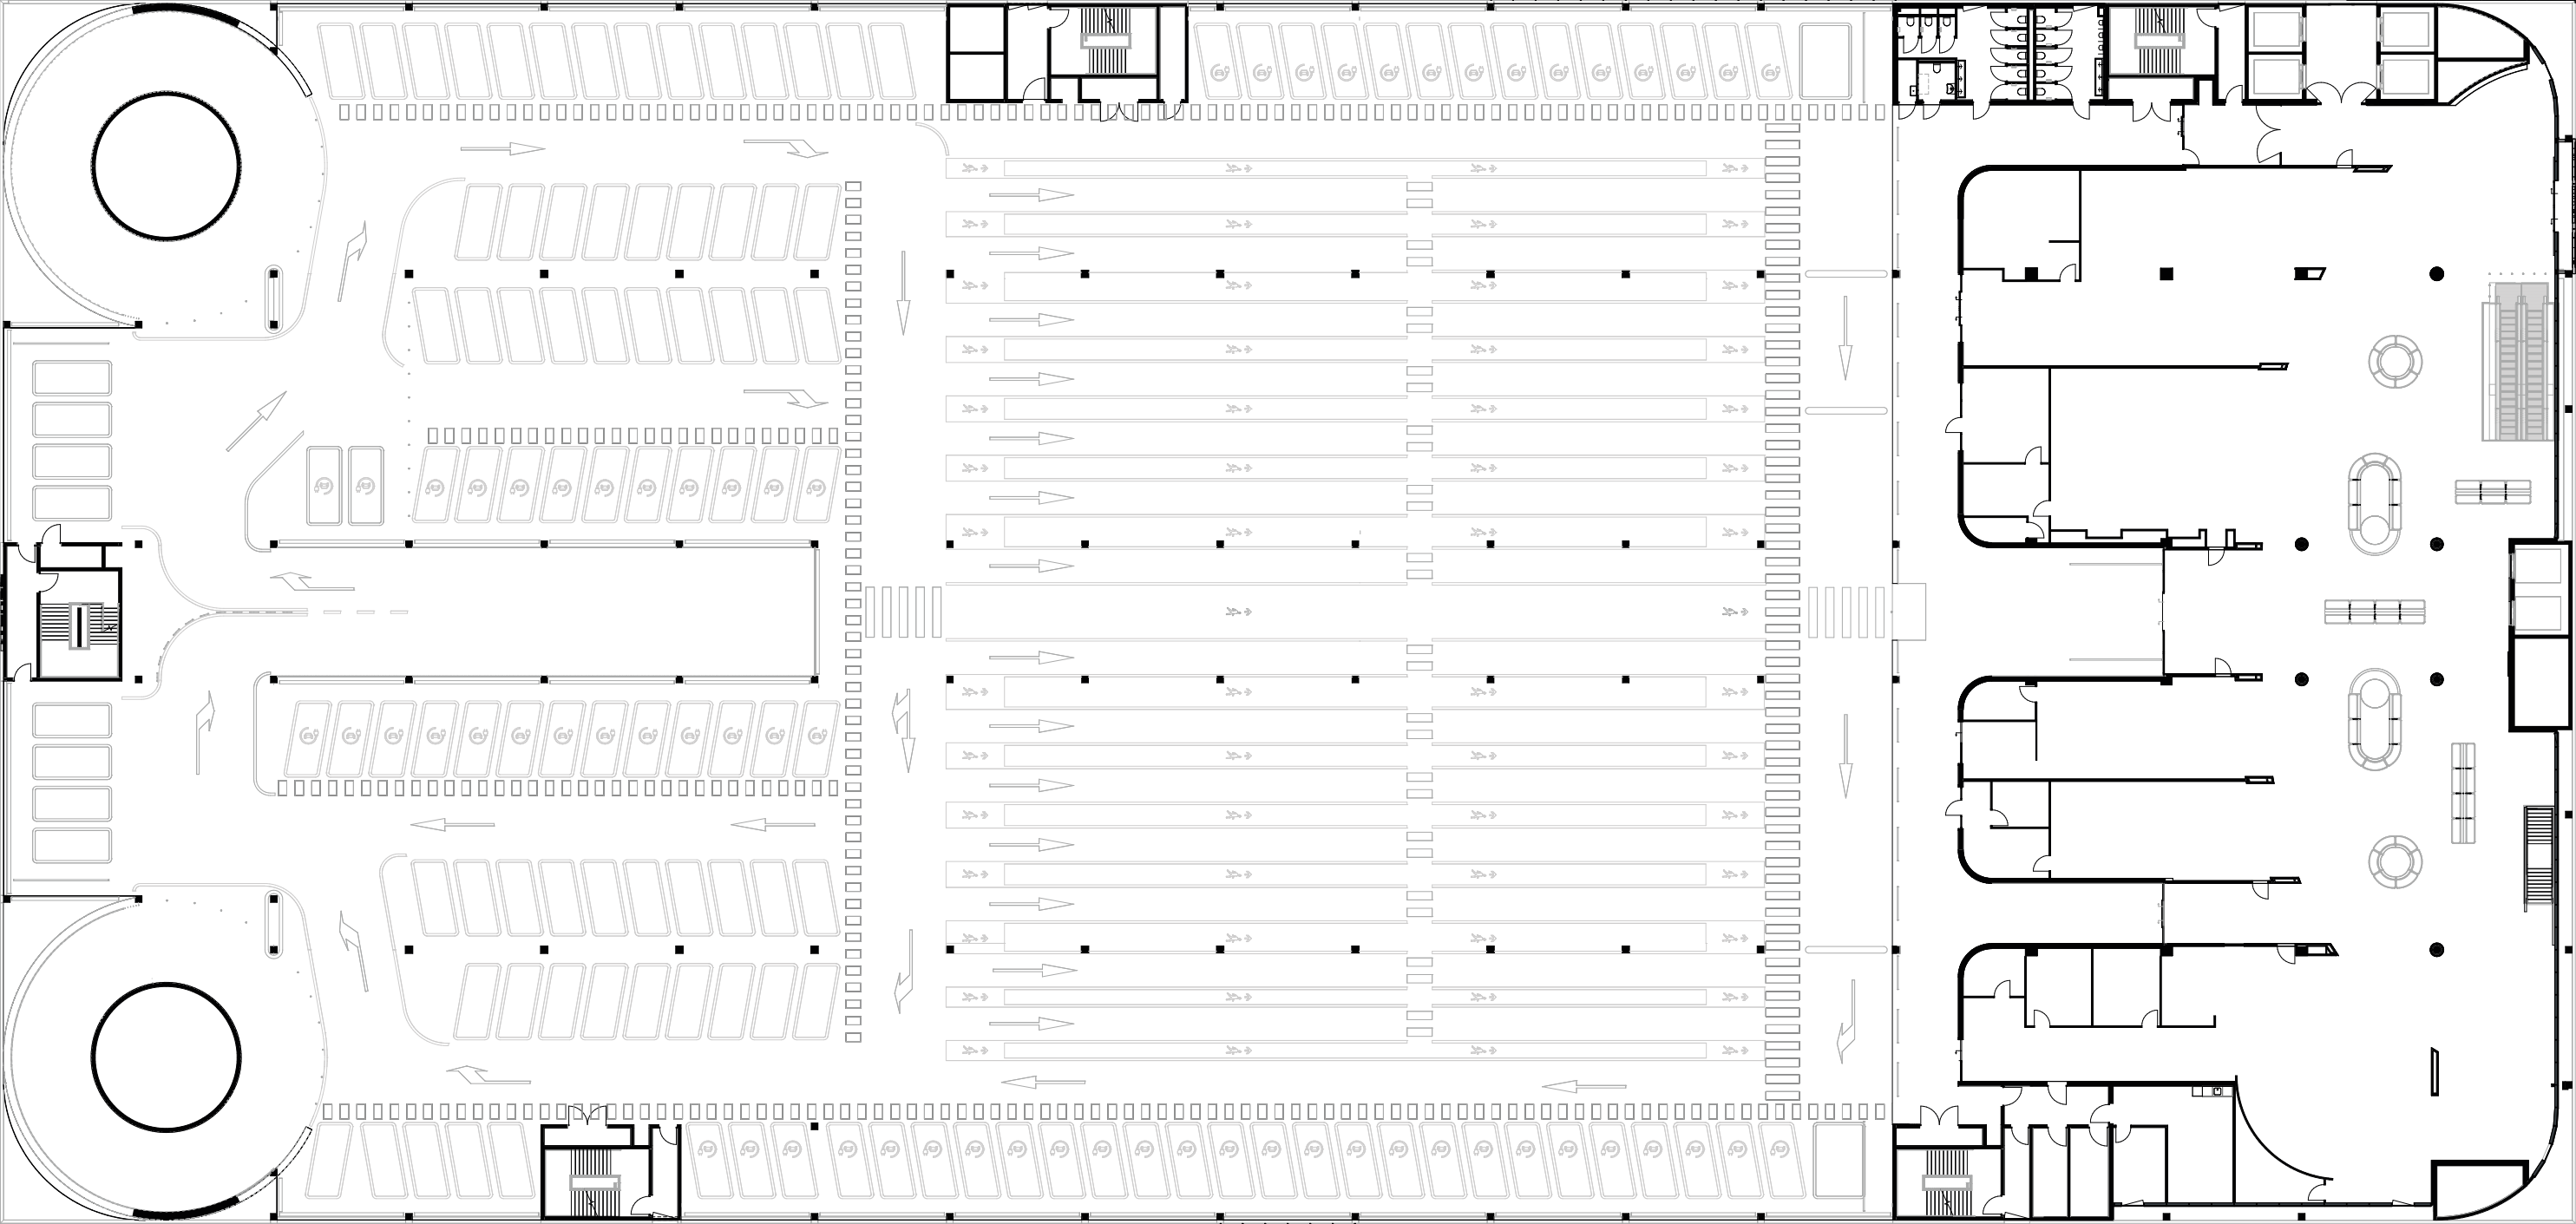

First Floor



Third Floor

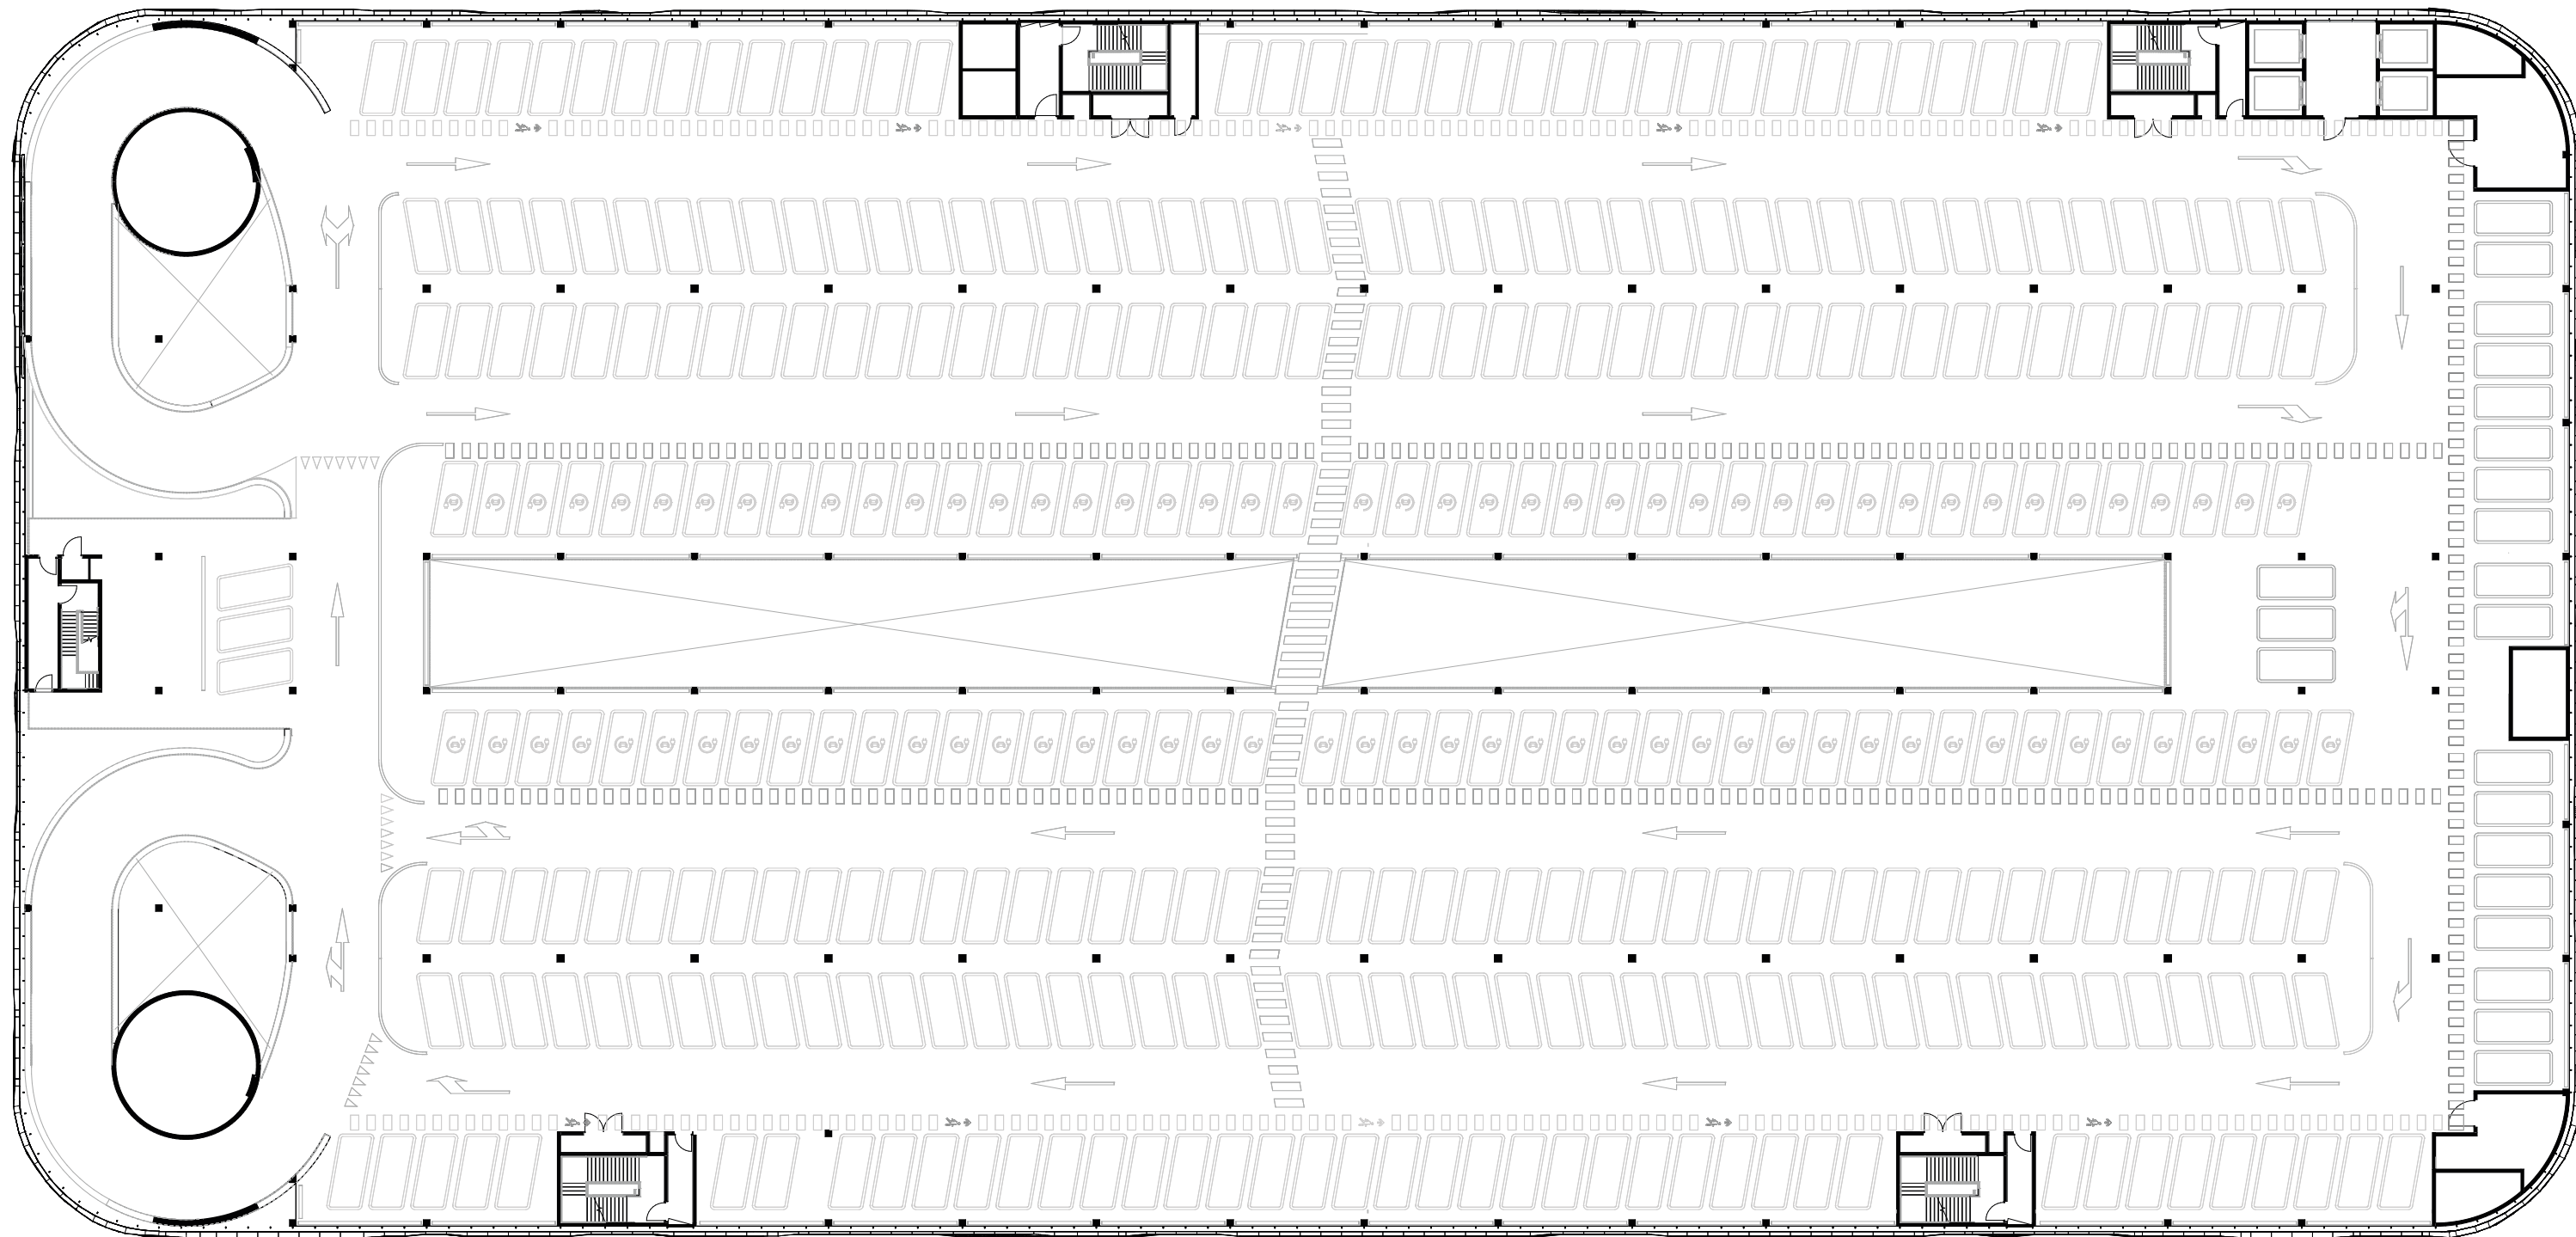

Fourth Floor



Gortemaker
Algra
Feenstra

Architecture
Development
Research

www.gaf.eu info@gaf.eu +31 10 297 3030